THIS DRAWING IS COPYRIGHT, AND REMAINS THE PR
HUMPHREYS TEAL PARTNERSHIP. IT MUST NOT BE RE
USED, DISCLOSED OR TRANSMITTED TO THIRD PART
FORM IN WHOLE OR IN PART, WITHOUT PRIOR W
PERMISSION.

ALL DIMENSIONS SHOULD BE CHECKED ON SITE BE
WORK COMMENCES

DRAWING TO BE READ ON CONJUNCTION WITH FDA LANDSCAPE SCHEME AND LIDL SPECIFICATION

130 NO. CAR PARK SPACES INC. 4 NO. DISABLED AND 4 NO. PARENT & CHILD

= Concrete

= New Tarmacadam

= Precast concrete paving flags to landscape detail drawing

= Block Paving to landscape detail drawing

= Soft Landscaping to landscape detail drawing

PEEL STREET

WEST WAY

PITT STREET

NELSON STRE

SERVICE EXIT ONLY

EXISTING CROSSOVER ADAPTED IN ACCORDANCE WITH HIGHWAYS DETAILS AND SPECIFICATION

INDUCTION LOOP FOR LIDL GATE KEEPER TROLLEY SECURITY

RETRACTABLE BOLLARDS

ILLUMINATED ESTATE SIGNAGE

INDUCTION LOOP FOR LIDL GATE KEEPER TROLLEY SECURITY

BRICK BUILT LOW LEVEL BOUNDARY WALLS WITH FEATURE SATIN STAINLESS STEEL PORTALS

EXISTING CROSSOVER UNCHANGED

NEW TRIEF KERBLINE

EXISTING KERBLINE REMOVED

NEW TRIEF KERBLINE

PROMAP TO BE UPDATED IN THIS AREA

EXISTING SUBSTATION TO REMAIN

SWEPT BLOCKWORK WALL RENDERED

Proposed highway adopted boundary

EX. 104.860 +

EX. 105.200 +

EX. 105.330 +

EX. 105.710 +

EX. 105.830 +

EX. 105.450 +

EX. 104.410 +

EX. 111.440

EX. 111.880

EX. 103.730 +

EX. 103.315 +

EX. 103.380

EX. 104.090 +

EX. 104.340

EX. 104.490 +

EX. 104.690 +

EX. 104.340

EX. 104.480 +

EX. 104.910

Ex. 104.210

Ex. 104.100

104.560

104.862

104.216

104.434

104.634

104.514

104.554

104.436

104.696

104.696

104.714

104.746

104.658

104.950

104.996

105.280

105.900

106.030

104.500

104.695

104.996

FFL 104.696

FFL 104.996

FFL 104.996

UNIT 2:
G/F GEA = 15,023 sq ft (1,395sq m)
G/F GIA = 14,500 sq ft (1,347 sq m)

UNIT 1 - LIDL
GEA = 1,673 sq m (18,008 sq ft)
GEA (INCLUDING ENTRANCE AND DELIVERY BAY CANOPY) = 1,786 sq m (19,232 sq ft)
GIA = 1,611 sq m (17,349 sq ft)
SALES = 1,286 sq m (13,843 sq ft)

BUILDING RETAINING HEIGHT = 0.90m

EXISTING CONCRETE HARDSTANDING

EXISTING BUILDING DEMOLISHED

FIRE SHUTTER

FIRE SHUTTER

POSSIBLE FUTURE DIVISION WALL

INDUCTION LOOP FOR LIDL GATE KEEPER TROLLEY SECURITY

EXISTING SLIPROAD CLOSED AND NEW KERB LINE CONSTRUCTED IN ACCORDANCE WITH HIGHWAYS DETAILS AND SPECIFICATION

NEW PRECAST CONCRETE KERB. SINGLE LINE OF CONCRETE PAVING SLABS BEHIND BETWEEN KERB AND LANDSCAPING

Proposed highway adopted boundary

Rev	Date	Description	Drawn
G	21.12.10	New pedestrian stair from Pitt Street removed and pedestrain area around the rear of the store amended to suite	JH
F	06.12.10	Updated floor plan added. New pedestrian footpath along West Way removed and landscaping alteration around the sub station added. Revised levels and proposed highway adopted boundary added	JH
E	03.10.10	Updated following clients comments	MH
D	16.06.10	Parent parking note corrected	MH
C	02.06.10	Updated for planning issue	MH
B	01.06.10	Areas updated	MH
A	27.05.10	Floor plan possible sub-divisions added	MH

humphreys teal partnership
architects

Priory Park Lodge
Aberford
Leeds
LS25 3DF
T:(0113) 281 2020
F:(0113) 281 3232
W: www.humphreysteal.com
E: architects@humphreysteal.com

client: Lidl UK GmbH

project: Peel Street, Barnsley

drawing title: Proposed Site Plan

date: April 2010

status: Planning


scale: 1:250

THIS DRAWING IS COPYRIGHT, AND REMAINS THE PROPERTY OF HUMPHREYS TEAL PARTNERSHIP. IT MUST NOT BE REPRODUCED, USED, DISCLOSED OR TRANSMITTED TO THIRD PARTIES IN ANY FORM, IN WHOLE OR IN PART, WITHOUT PRIOR WRITTEN PERMISSION.

ALL DIMENSIONS SHOULD BE CHECKED ON SITE BEFORE WORK COMMENCES



Front Elevation To Car Park / Street Scene

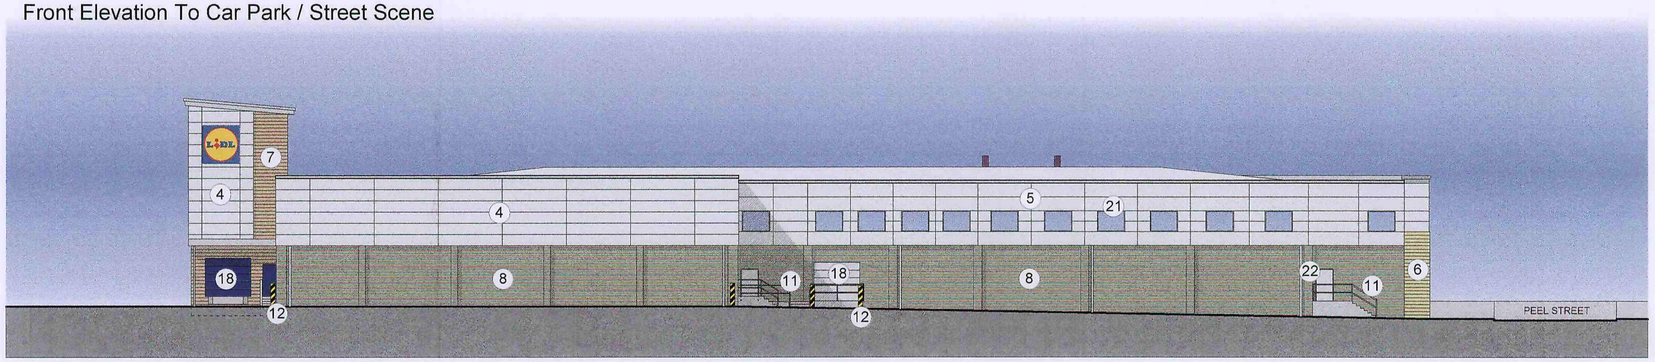

Back Elevation



Side Elevation To Peel Street



Side Elevation To West Way / Pitt Street

MATERIALS KEY

1. POWDER COATED ALUMINIUM FRAMED ENTRANCE LOBBY WITH GLAZED SLIDING DOORS AND SIDE SCREENS. COLOUR: BLUE (RAL 5010)
2. POWDER COATED ALUMINIUM DOUBLE GLAZED SHOPFRONT WINDOWS COLOUR LIDL: BLUE (RAL 5010) COLOUR UNIT 2: SILVER
3. POWDER COATED ALUMINIUM DOUBLE GLAZED WINDOWS WITH SOLID GALVANISED STEEL SECURITY BARS COLOUR: BLUE (RAL 5010)
4. ALCOBOND RAINSCREEN CLADDING WITH TRAY PROFILE AND SECRET FIXINGS COLOUR: SILVER (RAL 9006)
5. COLORCOAT PRISMA COATED STEEL COMPOSITE FLAT CLADDING WITH SECRET FIXINGS COLOUR: METAL SILVER
6. CAVITY WALL WITH OUTER LEAF CONSTRUCTED USING LIGHT BUFF MASONRY BLOCKWORK
7. CAVITY WALL WITH OUTER LEAF CONSTRUCTED USING DARK BUFF MASONRY BLOCKWORK
8. CAVITY WALL WITH OUTER LEAF CONSTRUCTED USING BUFF BRICKWORK
9. CAVITY WALL WITH OUTER LEAF CONSTRUCTED USING BLACK BRICKWORK
10. RWP's IN ZINC
11. STAINLESS STEEL GAURDING TO RAIL
12. STEEL BOLLARDS PAINTED YELLOW AND BLACK
13. STAINLESS STEEL BOLLARDS
14. STAINLESS STEEL TROLLEY BAY
15. STAINLESS STEEL POSTER DISPLAY BOARD
16. POWDER COATED STEEL CANOPY SUPPORTS COLOUR: SILVER RAL 9007
17. POWDER COATED ALUMINIUM FASCIA COLOUR: SILVER RAL 9006
18. ROLLER SHUTTER SERVICE DOOR LIDL COLOUR: BLUE RAL 5010 UNIT 2 COLOUR: GREY
19. POWDER COATED ALUMINIUM ENTRANCE FEATURE COLOUR: PURPLE
20. FULL HEIGHT DOUBLE GLAZED ENTRANCE WITH DOUBLE GLAZED SLIDING DOORS COLOUR: SILVER
21. DOUBLE GLAZED WINDOWS COLOUR: SILVER
22. POWDER COATED STEEL DOOR LIDL COLOUR: BLUE RAL 5010 UNIT 2 COLOUR: GREY
23. POWDER COATED ALUMINIUM FALSE GLAZING PANELS COLOUR: BLUE RAL 5010

Rev	Date	Description	Drawn
J	08.12.10	Ground levels amended to suite proposed levels. First floor window cill heights lowered to allow for first floor and windows added to the back elevation. Ridge height amended for first floor in unit 2. Material key notes added.	JH
H	30.11.10	Lidl Canopy amended	JH
G	25.06.10	Clients (GB) amendments - louvres added	MH
F	24.06.10	Clients (GB) amendments - canopy & louvre length increased	DW
E	08.06.10	Clients (GB) amendments	MH
D	08.06.10	Clients (GB) amendments	MH
C	02.05.10	Updated for planning issue	MH
B	01.05.10	Scheme developed further	MH
A	10.04.10	Clients comments	MH

humphreys teal partnership
architects

Priory Park Lodge
Aberford
Leeds
LS25 3DF

T:(0113) 281 2020
F:(0113) 281 3232
W: www.humphreysteal.com
E: architects@humphreysteal.com

client
Lidl UK GmbH

project
Peel Street, Barnsley


drawing title
Proposed External Elevations


date	April 2010				
status	Planning				
scale	1:200 @ A1				
drawn	MH	checked	PH		
job no.	747	dwg no.	13	rev.	J

RECEIVED 14 DEC 2010 Development Control

THIS DRAWING IS COPYRIGHT, AND REMAINS THE PROPERTY OF HUMPHREYS TEAL PARTNERSHIP. IT MUST NOT BE REPRODUCED, USED, DISCLOSED OR TRANSMITTED TO THIRD PARTIES IN ANY FORM, IN WHOLE OR IN PART, WITHOUT PRIOR WRITTEN PERMISSION.


ALL DIMENSIONS SHOULD BE CHECKED ON SITE BEFORE WORK COMMENCES.

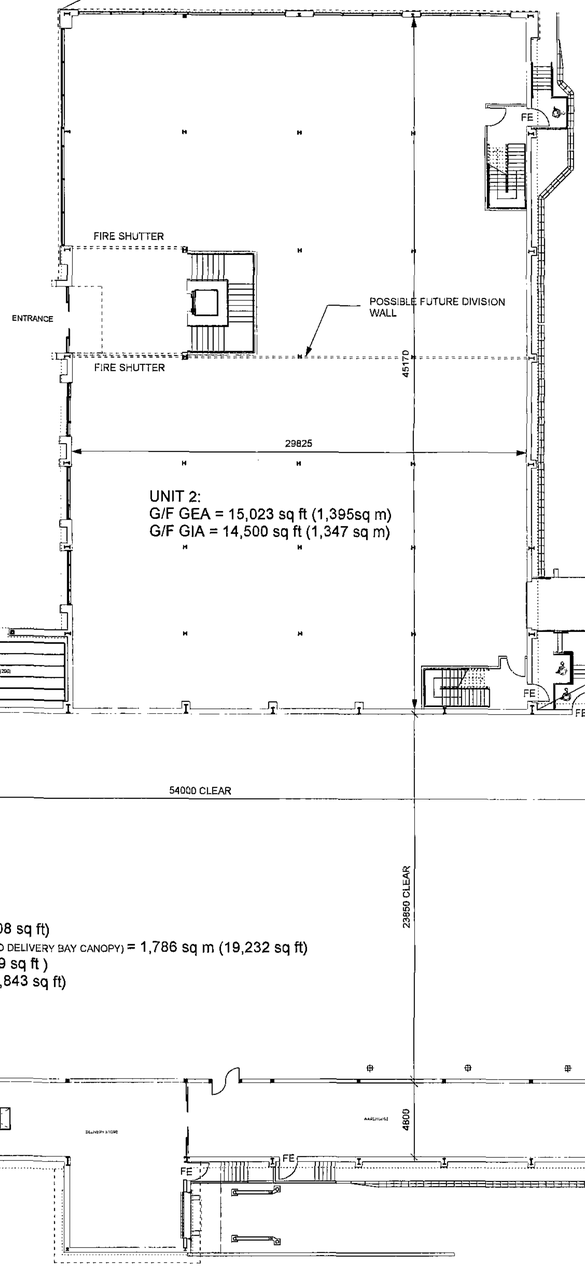

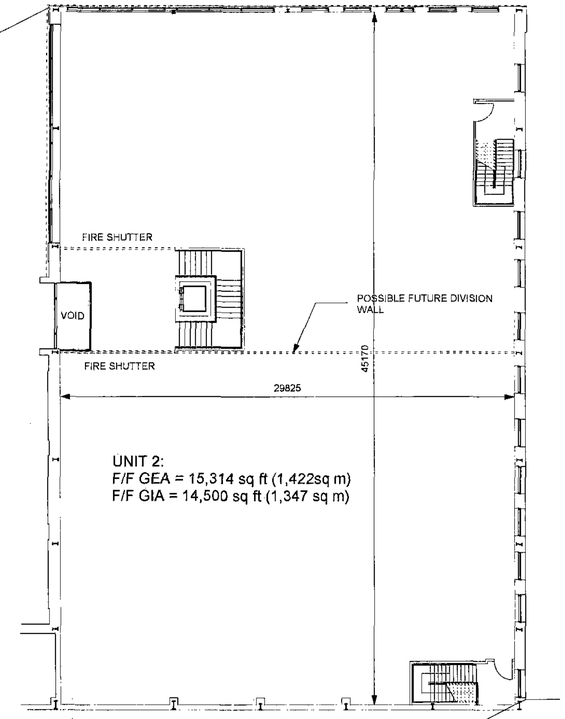

FIRST FLOOR PLAN

GROUND FLOOR PLAN

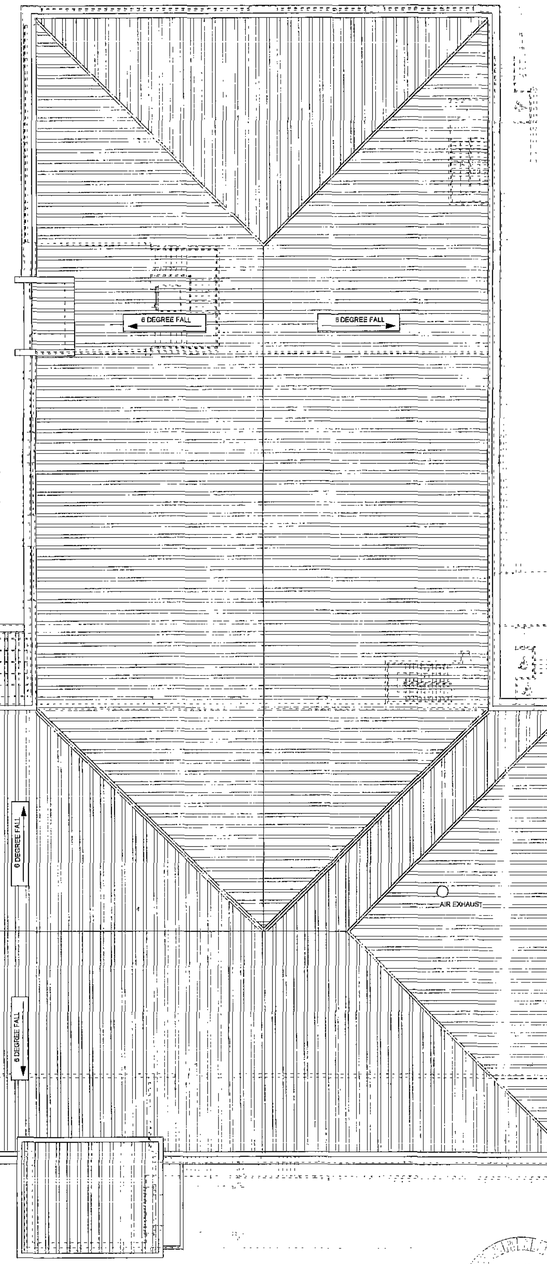

ROOF PLAN

RECEIVED 21 DEC 2010

Rev	Date	Description	Drawn
D	06.12.10	Various amendments Updated Lidl canopy strikes Updated Lidl entrance / exit pod added Updated Lidl main dock added Lidl and Unit 2 columns aligned Internal detail and rear windows added to Unit 2 Rear escape landings revised Roof plan updated	JH
C	24.06.10	Canopy updated	DW
B	02.06.10	Additional F/F windows shown, roof fall updated	MH
A	01.06.10	Areas of retail unit updated, F/F plan added	MH

humphreys teal partnership
architects
Priory Park Lodge
Aberford
Leeds
LS25 3DF
T:(0113) 281 2020
F:(0113) 281 3232
W: www.humphreysteal.com
E: architects@humphreysteal.com

client
Lidl UK GmbH

project
Peel Street, Barnsley

drawing title
Proposed Floor Plan and Roof Plan

date	April 2010				
status	Planning				
scale	1:200 @ A1 & 1:500 @ A3				
drawn	MH	checked	PH		
job no.	747	dwg no.	14	rev.	D