
SCALE: 1:50

REAR ELEVATION

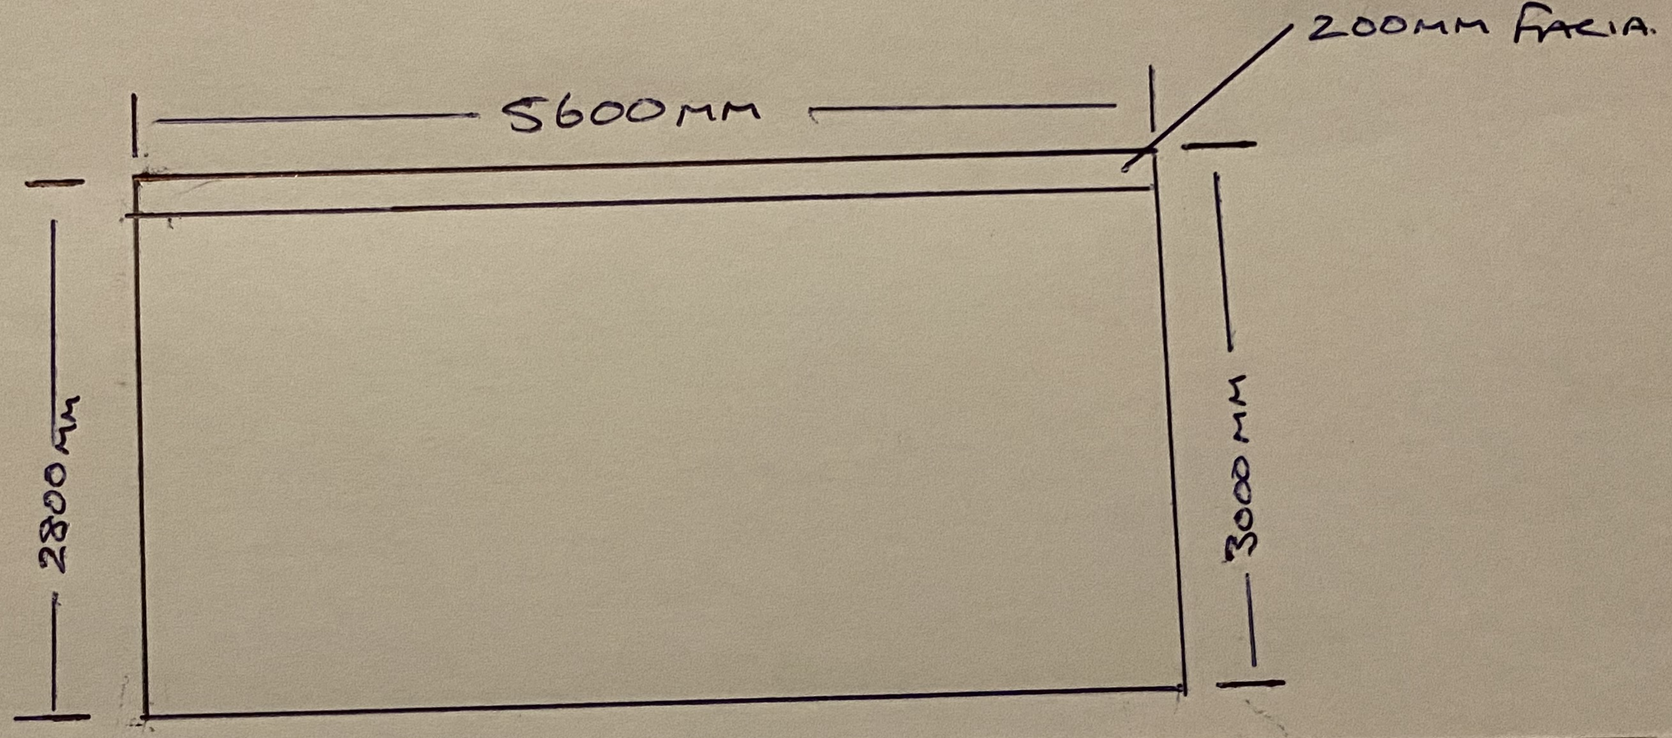

REAR VIEW