

1) This drawing and the design and details depicted thereon are the copyright of Peter Dimberline Chartered Architect.
2) All dimensions on this drawing are to be checked by the Contractor and any discrepancies are to be reported to the Architect.
3) Do not scale critical dimensions off this drawing.
4) Contractor to ensure that all Health & Safety requirements (CDM Regulations) in relation to this project will be complied with.


proposed dwelling elevations

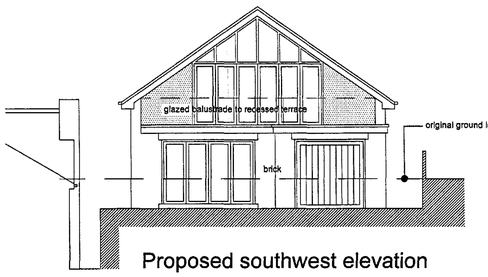


Proposed southwest elevation

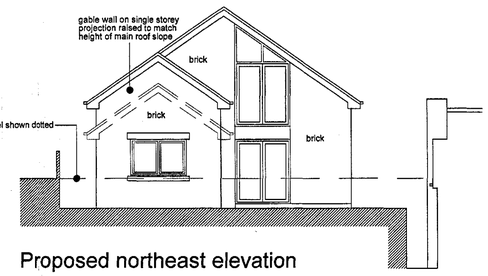


Proposed northeast elevation

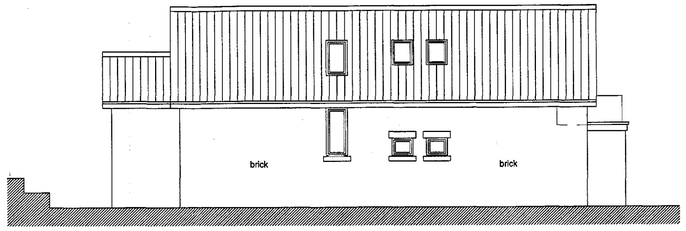

Proposed northwest elevation

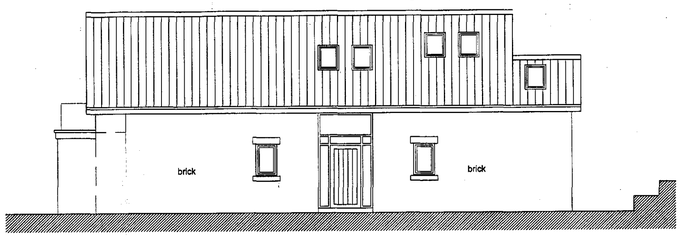


Proposed southeast elevation

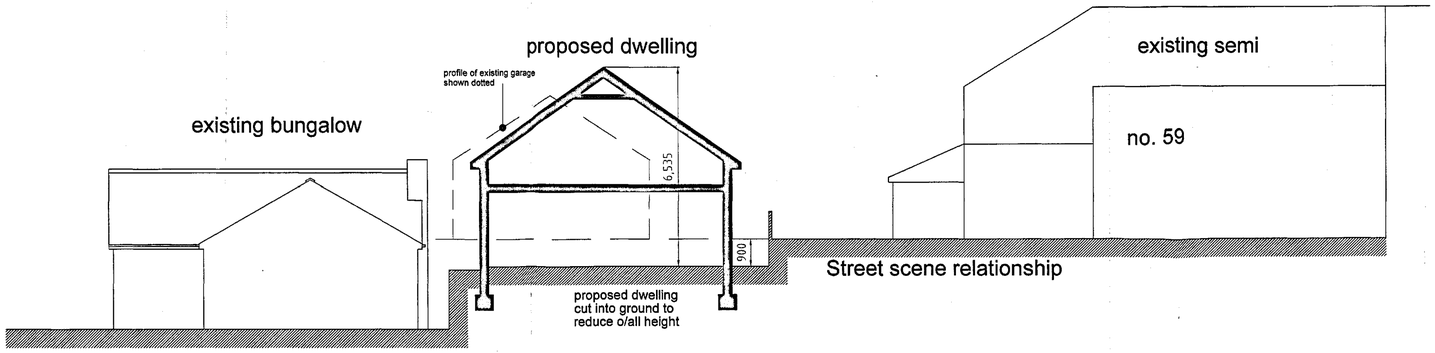

Street scene relationship

new dwelling
Proposed ground floor

existing host dwelling (semi-detached)

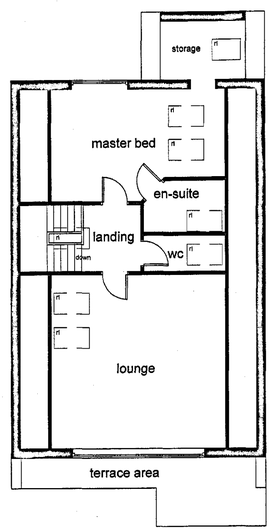

new dwelling
Proposed upper floor

Rev. B Minor modifications made to layout to indicate storage area over rear bedroom and extension of dining room to finish flush with side flank wall.

Rev. A Proposed dwelling positioned min 10m from neighbouring garden to rear

REVISIONS

PETER DIMBERLINE Dip Arch, RIBA
CHARTERED ARCHITECT

2 TIPSEY COURT, STAINCROSS
BARNSLEY, S75 6FZ

tel/fax (01226) 390947
email: pdimberline@tiscali.co.uk

CLIENT
Jane Wooler

PROJECT
Proposed dwelling alongside existing semi-detached house.
(including demolition of existing garage)

LOCATION
59 Darton Lane, Darton, Barnsley

DRAWING
Detailed planning application drawing

SCALES 1:100 DATE Nov' 13

DRWG No. 2013/024/01 DRAWN BY PD

REV. B