

Important notice: Do not scale off this drawing. Critical dimensions should be checked on site prior to works commencing. Dimensional conflicts should be brought to Draw it's attention as soon as they become apparent. Failure to do so could render the contractor liable for subsequent losses.
Copyright in this drawing and any work executed from this drawing remains the property of Draw it.

Draw it
ARCHITECTURAL SERVICES
07762656187
steven@drawit.biz
www.drawit.biz
15 Medway Close
Barugh Green
Barnsley
S75 1NY

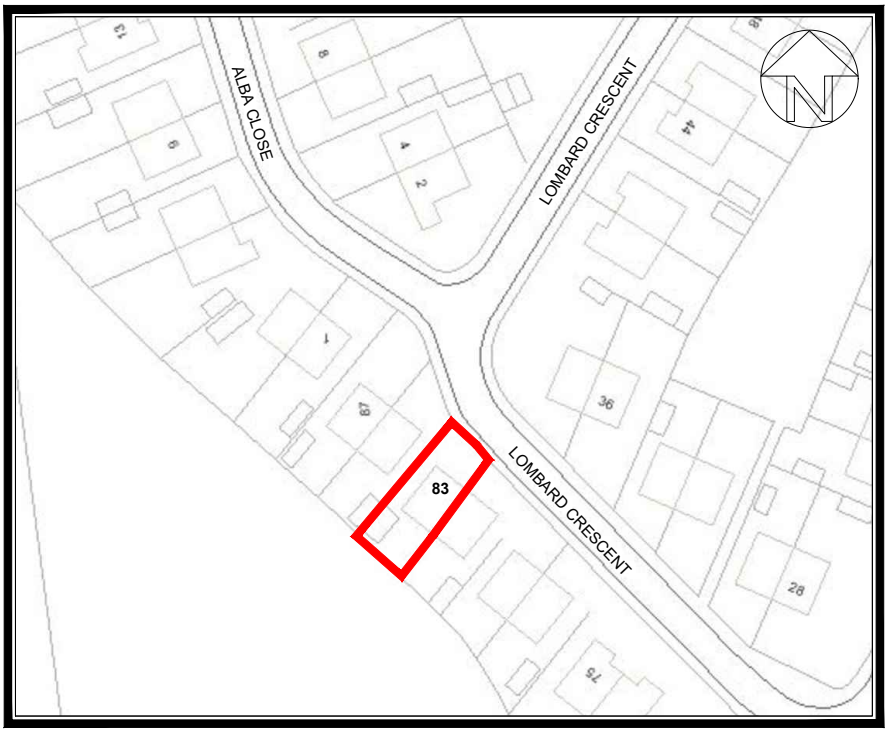

SITE LOCATION PLAN

Scale: 1:1250

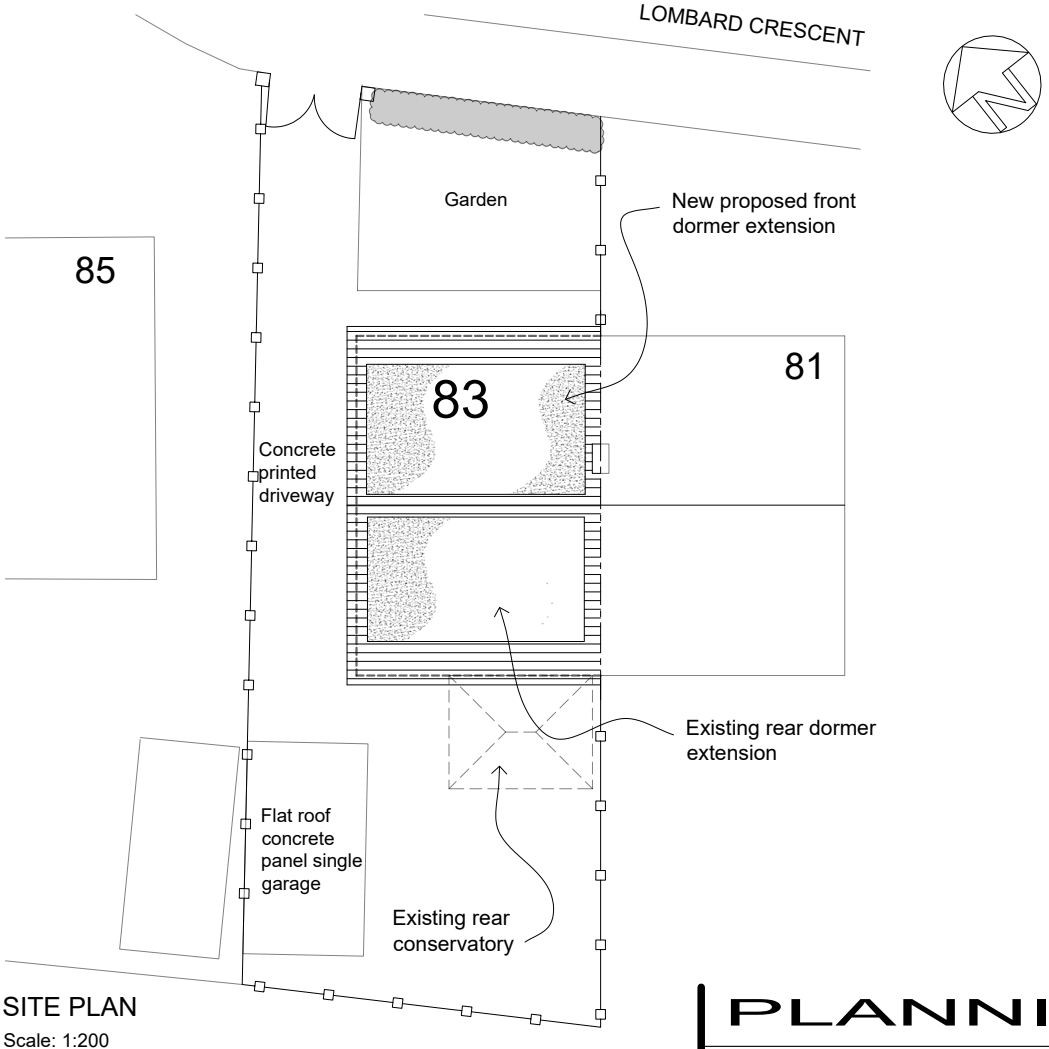

SITE PLAN

Scale: 1:200

PLANNING

Rev:	Date:	Description:	By:

CLIENT: Mr N Wright	PROJECT: Proposed Dormer Roof Extension to front elevation	Drawn by: SH / Scale: As Shown / Date: 01/03/2024
DWG OF: Site & Location Plan	SITE ADDRESS: 83 Lombard Crescent, Darfield Barnsley S73 9PX	Dwg No: 1907_101 RS rev

A4 Sheet

© Copyright Draw it 2024