




SITE LOCATION PLAN @ 1:1250

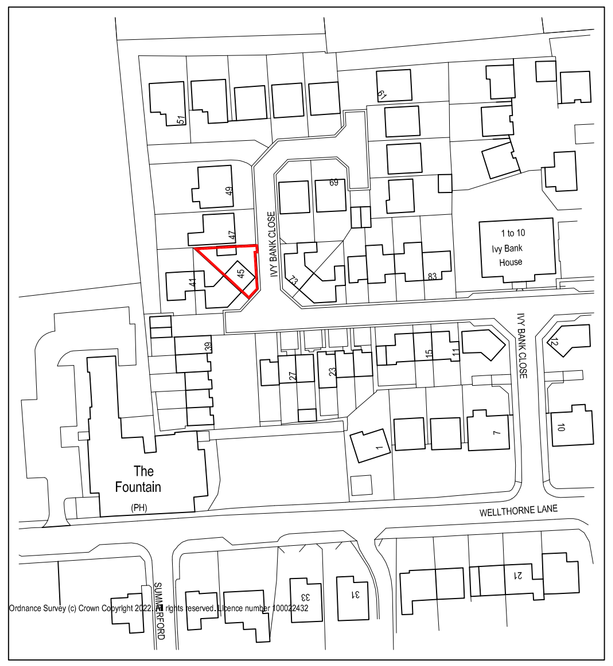

BLOCK PLAN @ 1:500

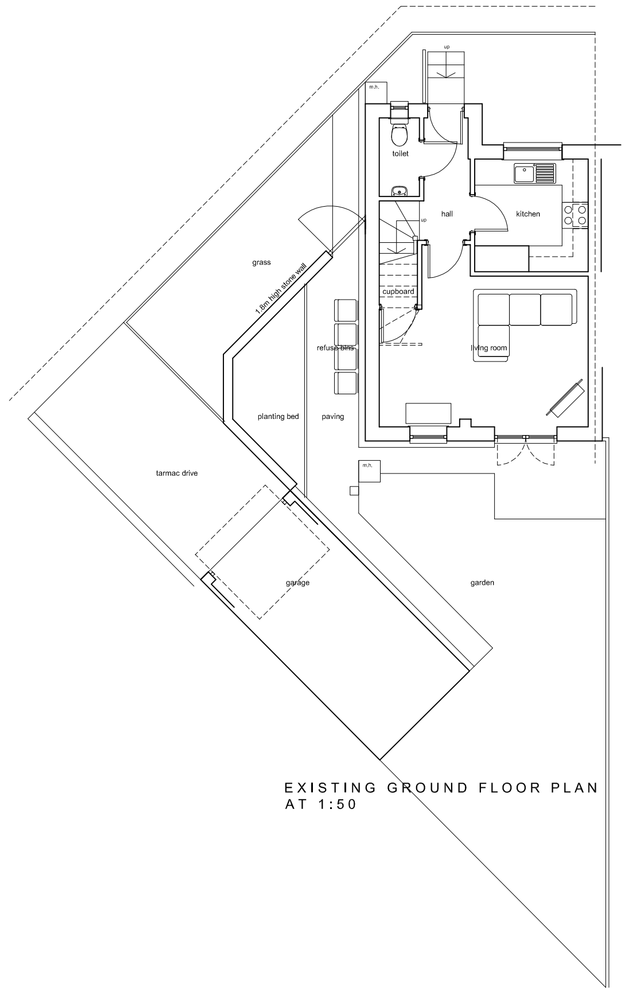


EXISTING GROUND FLOOR PLAN
AT 1:50

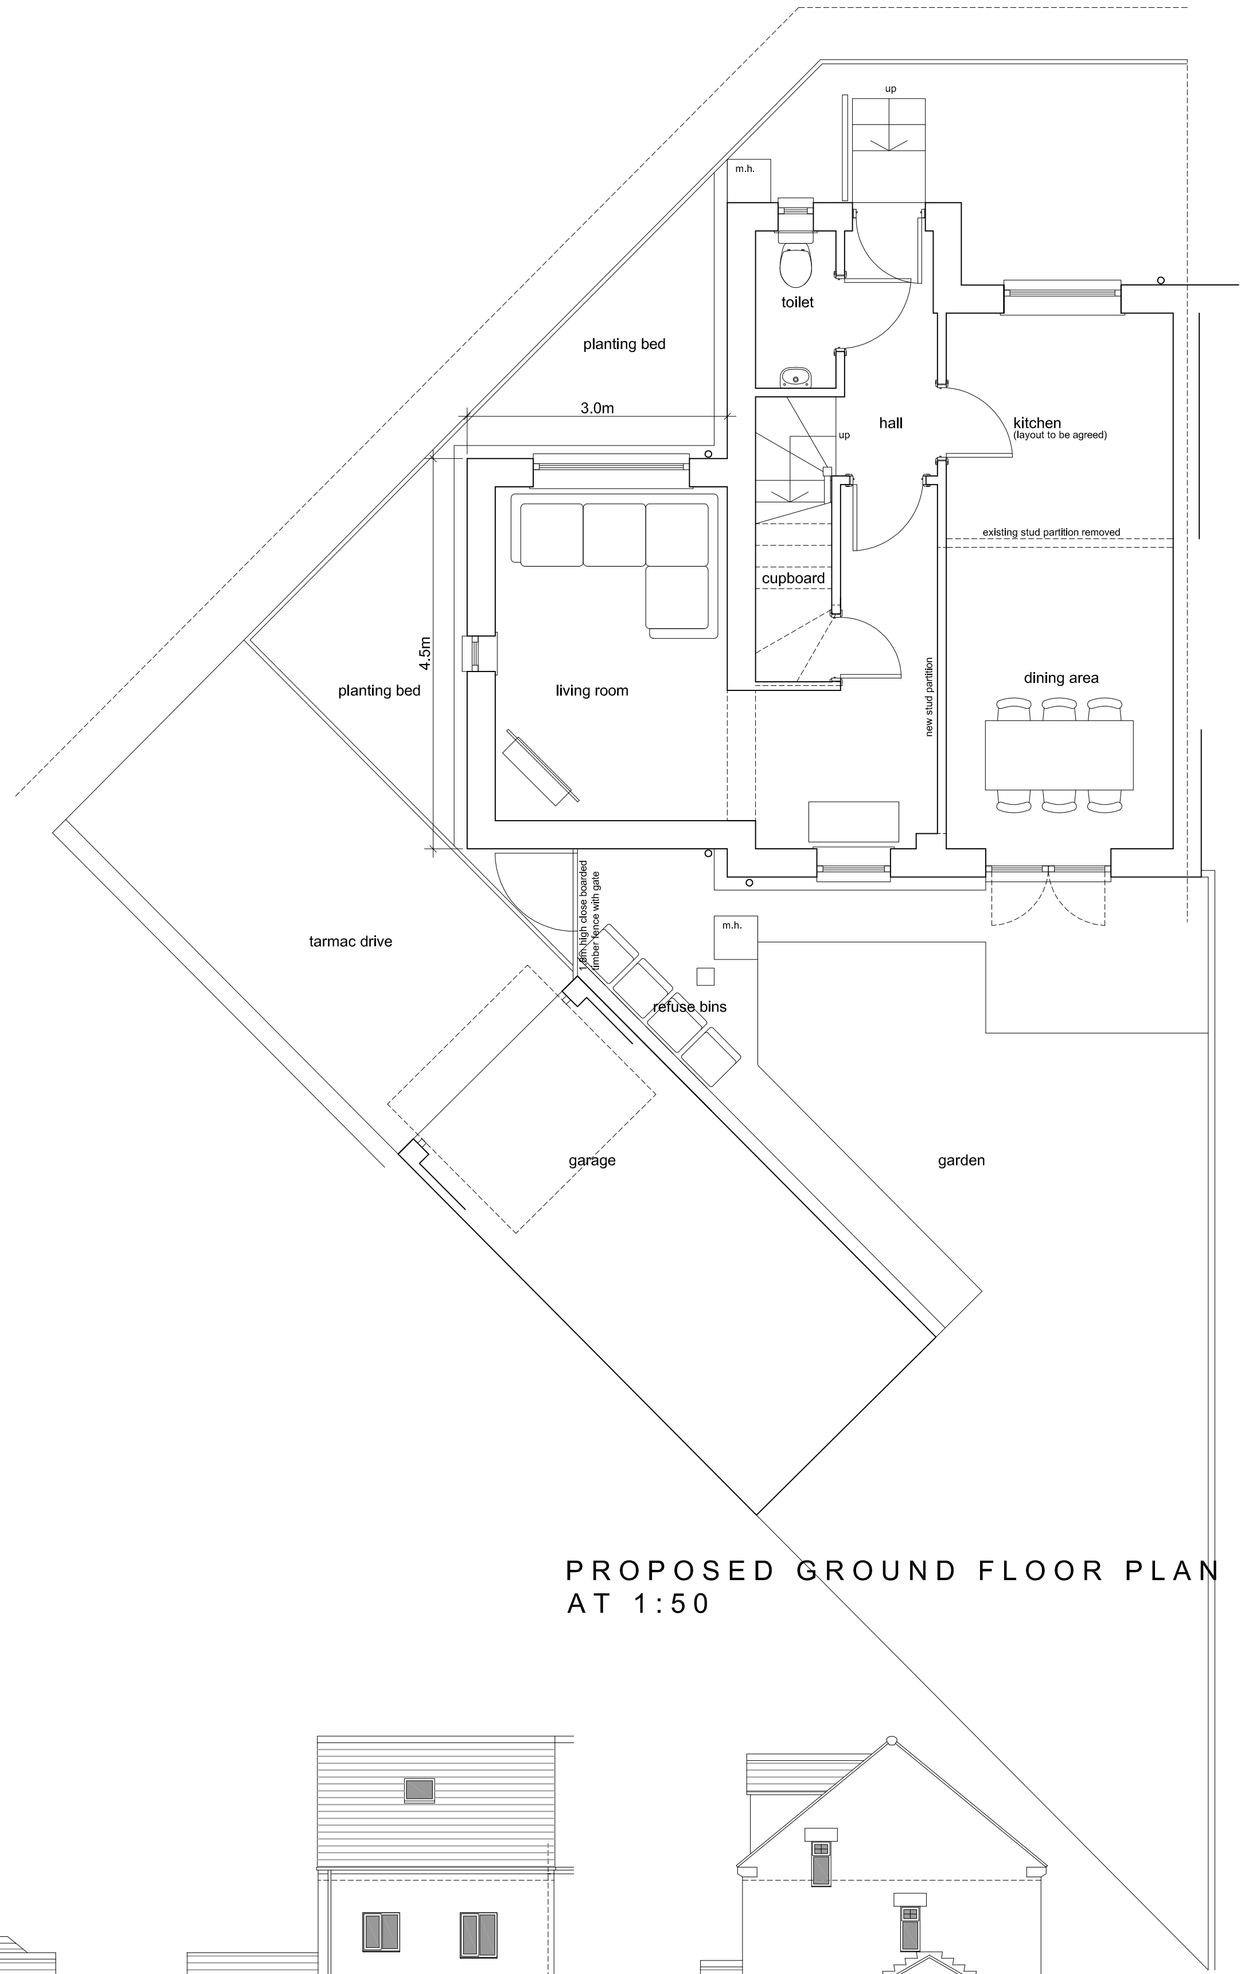


PROPOSED GROUND FLOOR PLAN
AT 1:50



EXISTING ELEVATION FACING SOUTH-EAST

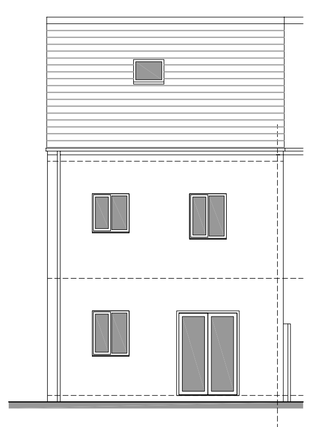

EXISTING REAR ELEVATION

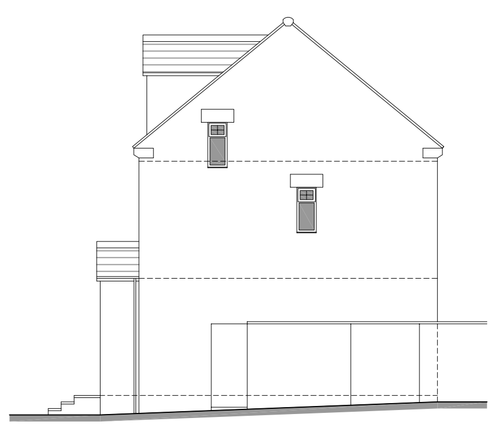

EXISTING ELEVATION FACING NORTH-EAST



PROPOSED ELEVATION FACING SOUTH-EAST

PROPOSED REAR ELEVATION

PROPOSED ELEVATION FACING NORTH-EAST

Copyright: All rights reserved. This drawing must not be reproduced without permission.
This drawing must not be scaled
Dimensions are in millimetres unless otherwise specified.

no	description	date	by	checked
---	---	---	---	---

Drawing Status
PLANNING APPLICATION

Space
architecture and design limited
The Studio
Lake House
Blackmoorfoot Road
Huddersfield
HD7 5TR
t: 01484 841423
f: 01484 847757
e: md@spacearchitecture.net
w: www.spacearchitecture.net

Client
Leigh Dickenson

Project
Single Storey Side Extension
45 Ivy Bank Close
Ingbirchworth
S36 7GT

Drawing Title
Site Location Plan and Site Block Plan
Existing and Proposed Plans and Elevations

COPYRIGHT ©

Scale @ A1	Scale @ A3	Date	Drawn	Checked	Drawing Number	Revision
as noted		28.03.22	MJD	mjd	22.004(2-)001	