



SOUTH ELEVATION

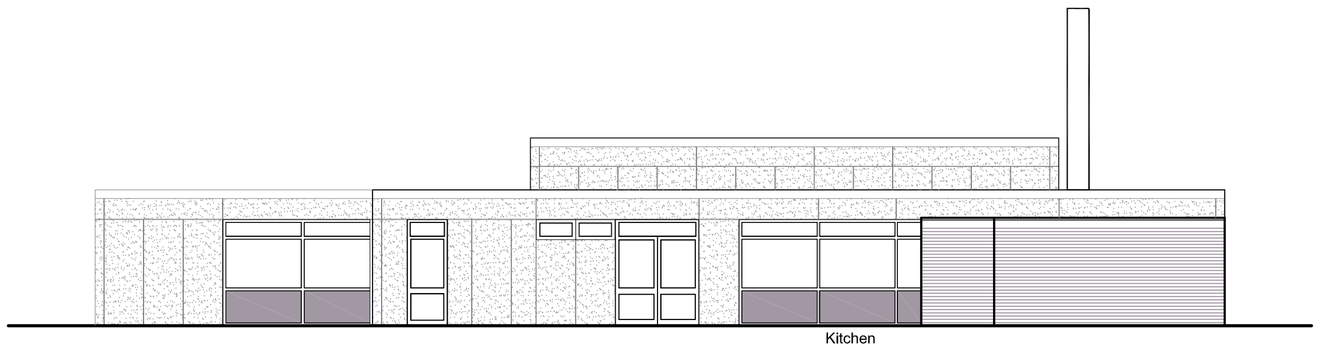

EAST ELEVATION



WEST ELEVATION

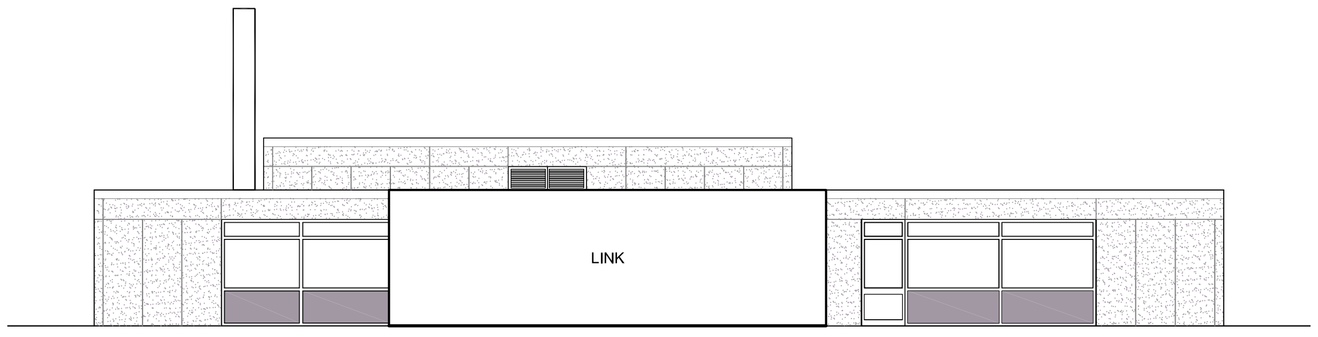

NORTH ELEVATION

0 50
PAPER SCALE CHECK (mm)

Design and Project Management
Architects Division

2-10 CARBROOK HALL ROAD SHEFFIELD S9 2DB
Tel. 0114 2736036 Fax. 0114 2736299 Email. architects@sheffield.gov.uk

Design & Project Management. Head of Service I G Taylor MRICS

- Do not scale from this drawing
- All dimensions to be checked on site
- Any errors/omissions to be reported immediately
- If in doubt, ask
- No reproduction of this drawing in any form without permission
- ORDNANCE SURVEY COPYRIGHT ACKNOWLEDGEMENTS

This map is reproduced from Ordnance Survey on behalf of the Controller of Her Majesty's Stationery Office. © Crown Copyright. Unauthorised reproduction infringes Crown copyright and may lead to prosecution or civil proceedings. 10018816. 2005

REV	DATE	REVISIONS	DRAWN	CHECKED	NOTES
*	***	*****	****	**	

CLIENT: BARNSLEY M.D.C

SCHEME: BARNSLEY SCHOOLS OVER ROOFING

TITLE: ROYSTON MEADSTEAD PRIMARY SCHOOL
EXISTING ELEVATIONS

STATUS: PRELIMINARY

A1

DRAWN: MK | SCALE: 1:100
CHECKED: IK | DATE: JUN 09

SCHEME NO: LO 02786
DWG NO.: RAL(0) 03
REV:

Sheffield City Council