
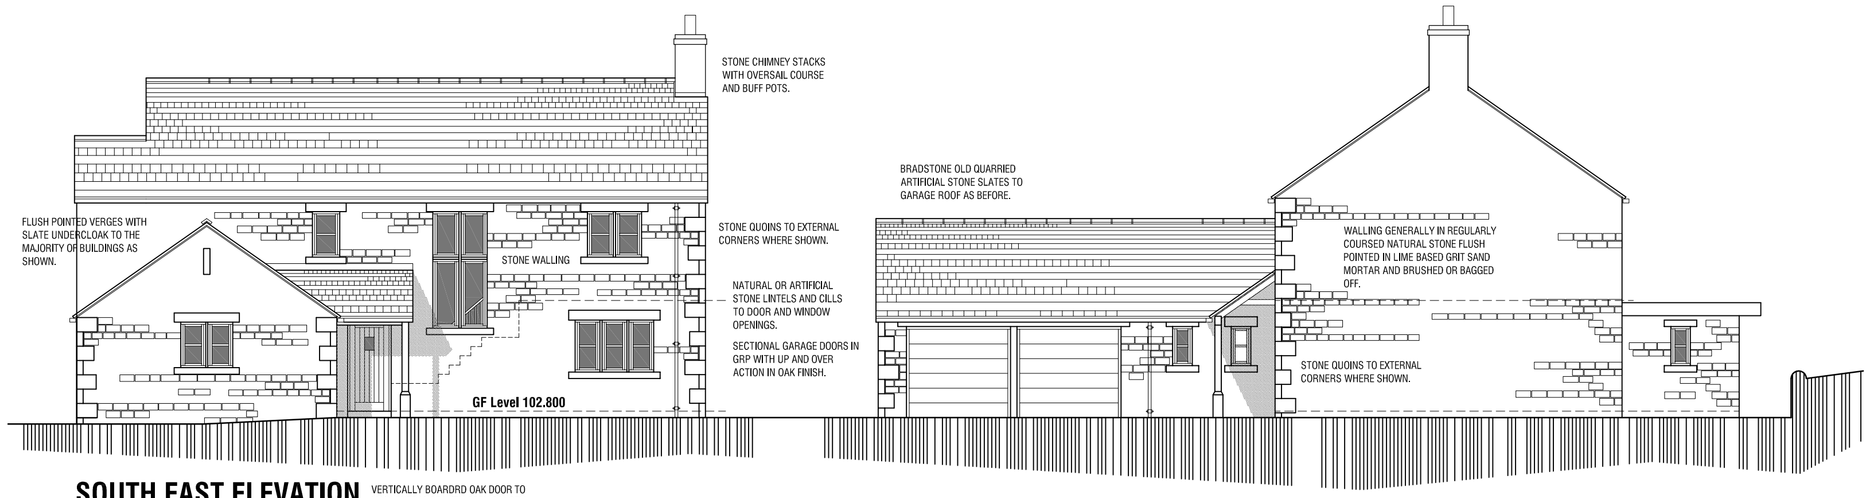



SOUTH EAST ELEVATION
1:100

VERTICALLY BOARDRD OAK DOOR TO MAIN ENTRANCE WITH OPEN CANOPY CONSTRUCTED WITH OAK CORNER POST AND EAVES BEAM.

NORTH EAST ELEVATION
1:100

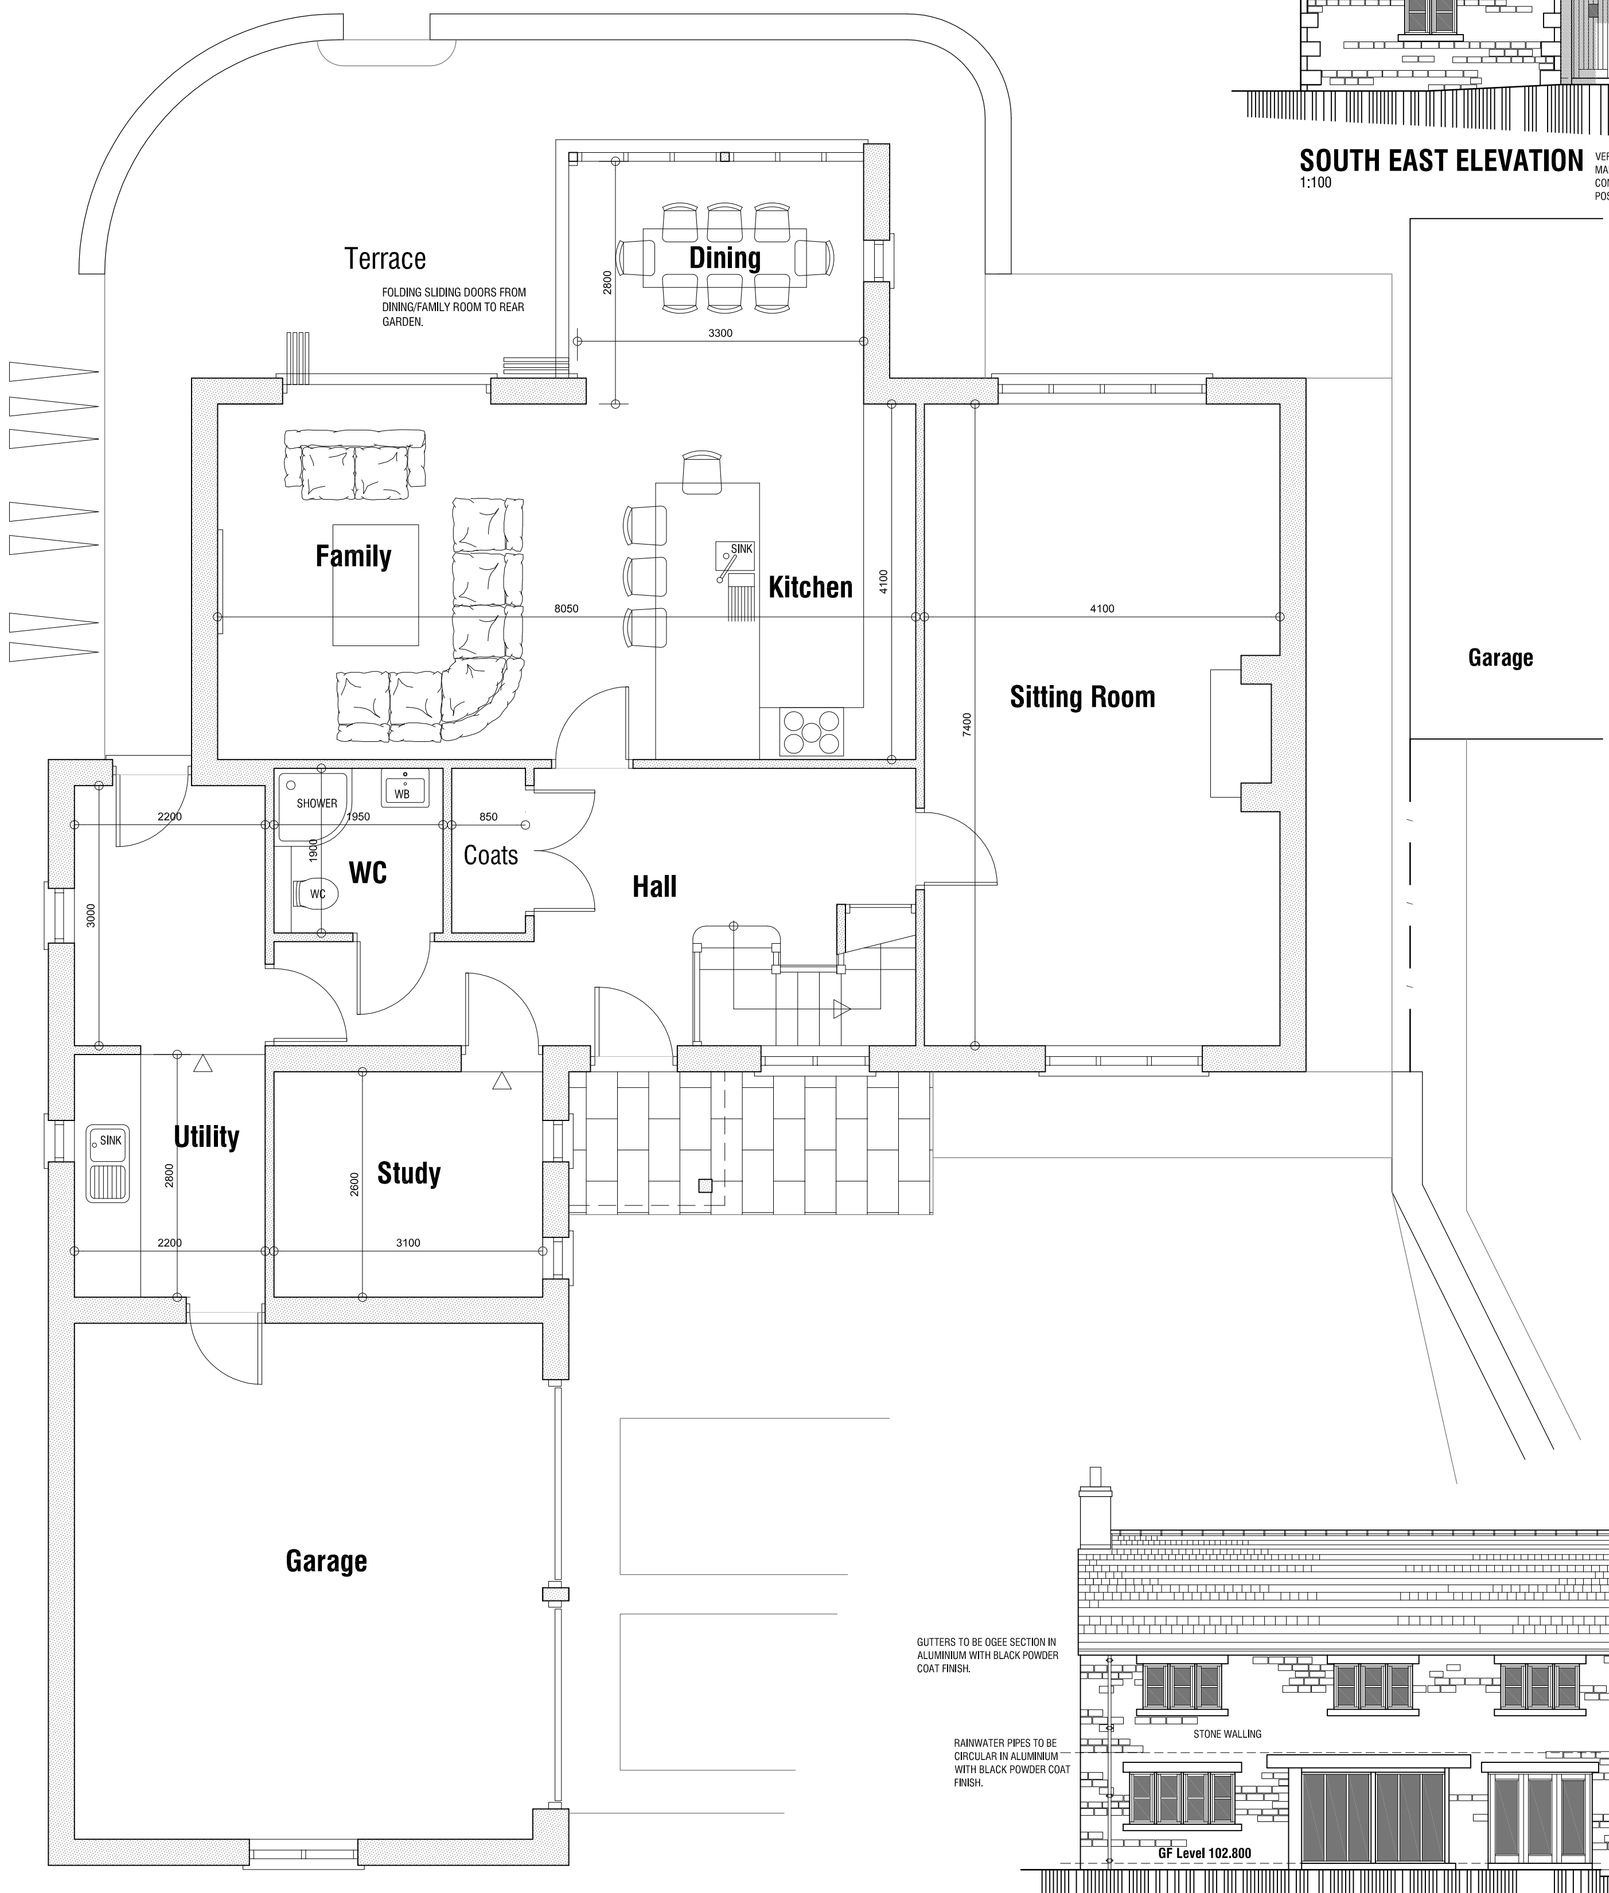


GROUND FLOOR PLAN 1:50

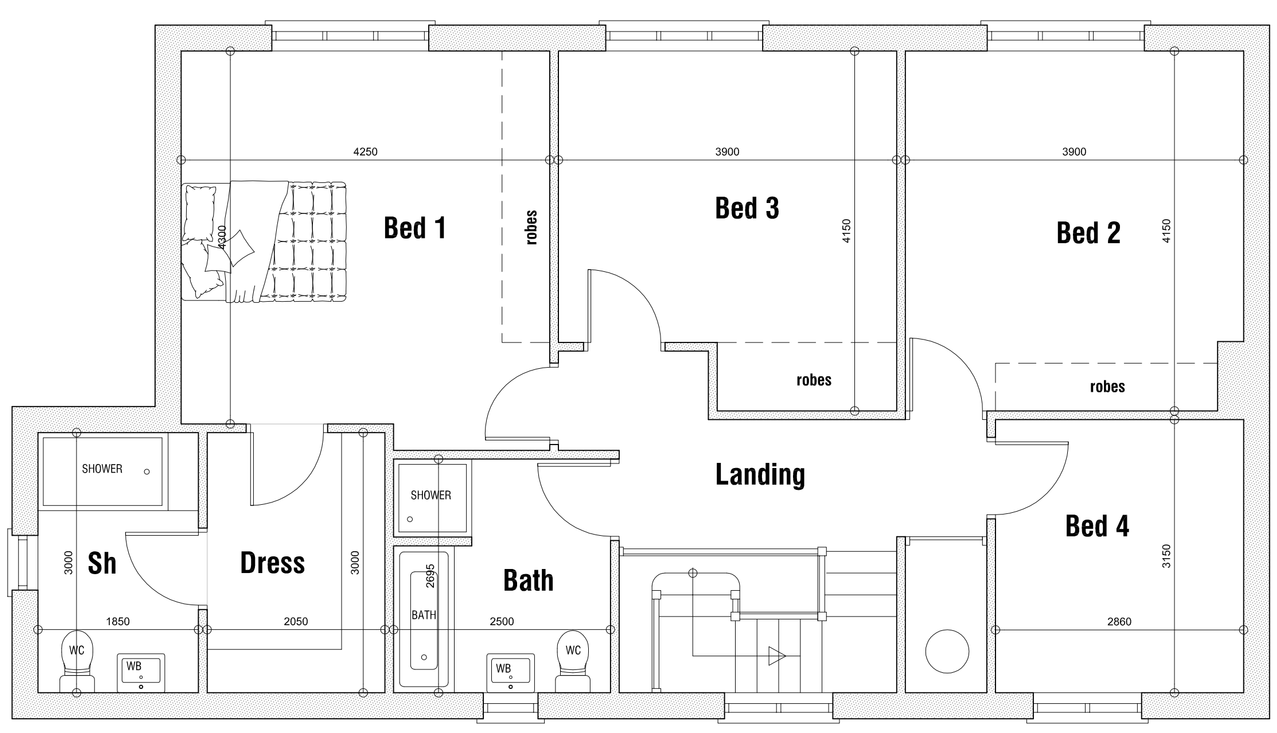

FIRST FLOOR PLAN 1:50

NORTH WEST ELEVATION
1:100

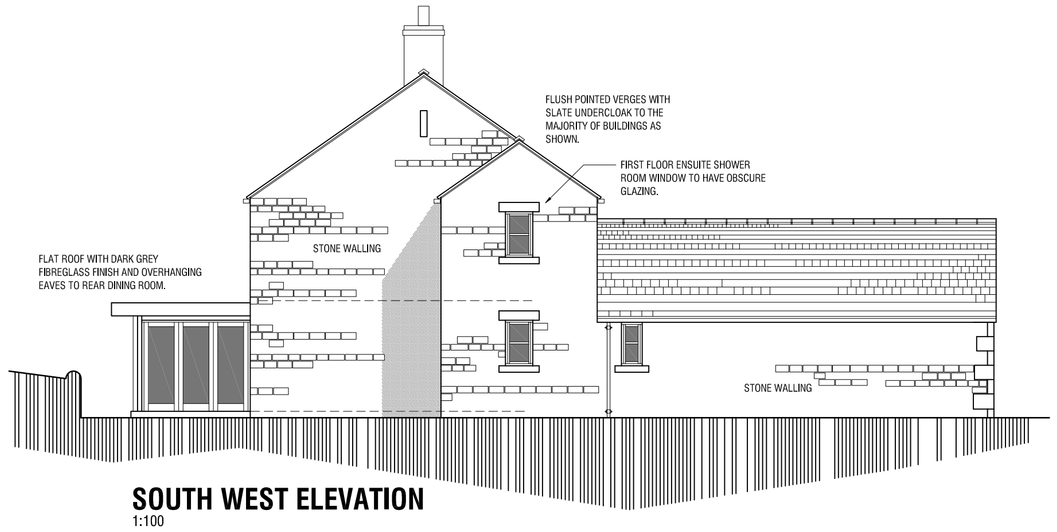

SOUTH WEST ELEVATION
1:100

Rev B 29.01.2015 - Amend design of garage doors.
Rev A 28.01.2015 - Add small window to Dining.

ERECTION OF DWELLING
LAND ADJACENT
ORCHARD HOUSE
BRIERLEY ROAD BRIERLEY
BARNSLEY

DESIGN PROPOSALS

PLOT 1 - PLANS & ELEVATIONS

mboothdesign
architectural design and building consultants
Fairfield House
Berneslai Close Barnsley
S70 2FL
T: 01226 286256
M: 07881898300
E: mboothdesign@btconnect.com

Scale	1:100 & 1:50 @ A1	Drawn	MJB
Date	JANUARY 2015	Ref.	14.17
Dwg No.	P11	Rev.	B

0cm 2cm 4cm 6cm

Copyright mboothdesign. All dimensions in millimeters unless otherwise stated. Dimensions for setting out in existing buildings are to be checked and verified on site.