

Drawing No.	Rev No.
MJG001 -004	

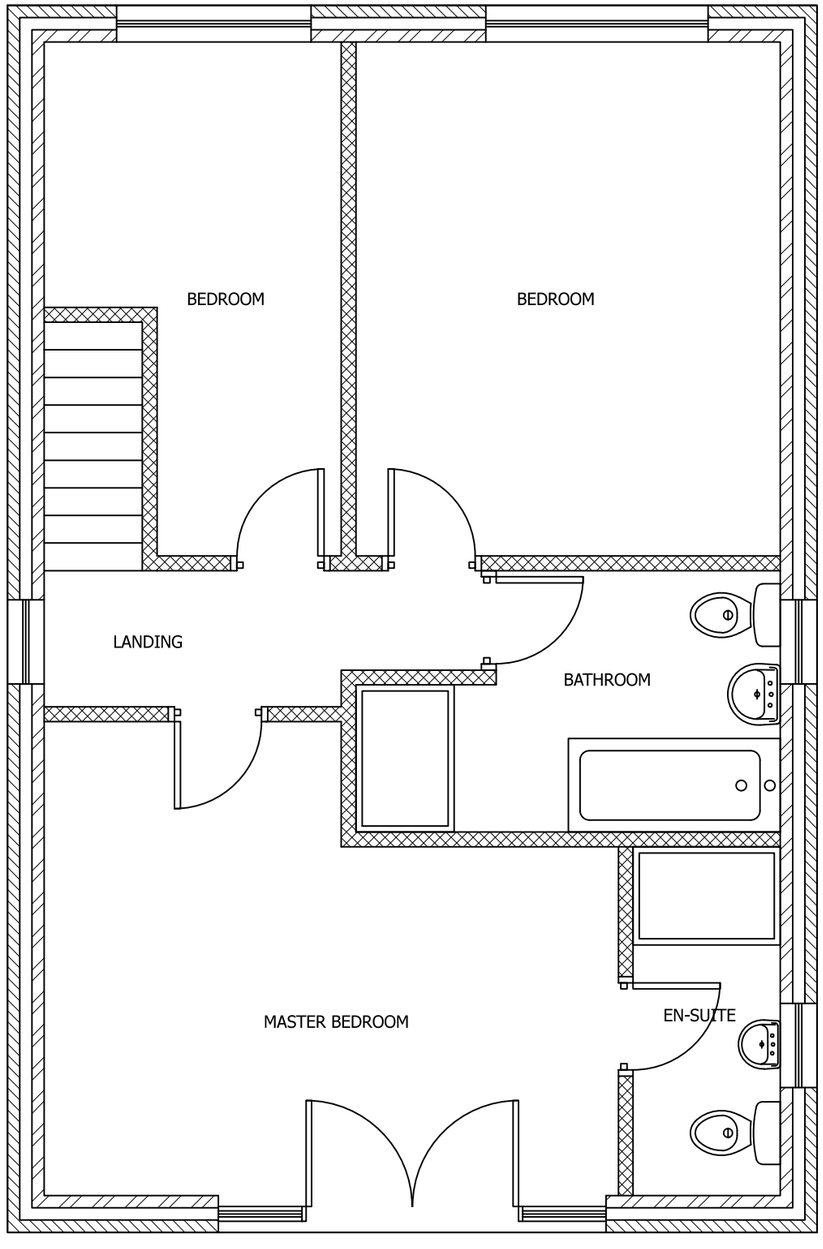

PROPOSED FIRST FLOOR PLAN
SCALE 1:50 AT A3

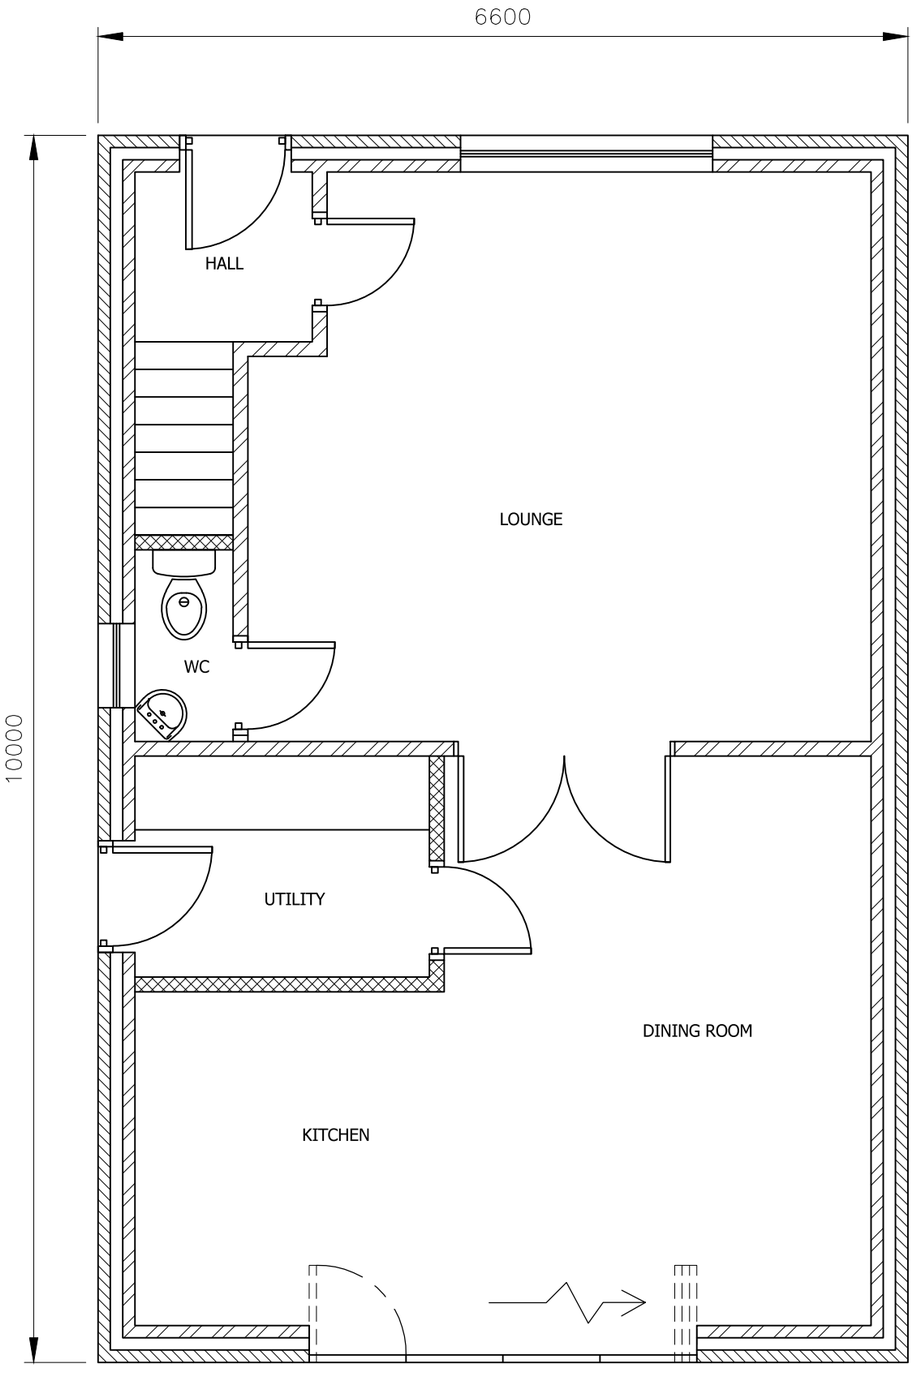

PROPOSED GROUND FLOOR PLAN
SCALE 1:50 AT A3

DO NOT SCALE: Contractor to check all dimensions and report any omissions or errors

NOTES

Rev	Description	By	Chk	App	Date

JRB DESIGNS Ltd
1 Saville Road
Cudworth
Barnsley
S72 8LT
Tel: 01226 383542
Fax: 01226 380078
Mob: 07970 541192
Email: john@jrbdesigns.co.uk

This drawing is copyright. © jrbdesigns Ltd.

Client
MRS. J GWILLIAM

Drawing Title
PROPOSED PLANS

Address
LAND ADJACENT TO 14 INDHILL DRIVE
STAINCROSS COMMON
BARNSLEY
S75 5BL

Project Title:
PROPOSED NEW DETACHED HOUSE

Purpose of Issue:
PLANNING

Drawing Status
FIRST ISSUE

Scale at A3	Drawn By	Date	
AS SHOWN	JRB	13/09/2019	
Checked By	Date 13/09/2019	Approved By	Date 13/09/2019
Project No. MJG001	Drawing No. 004		Revision -

APPROVAL [X] INFORMATION [ ] TENDER [ ] CONTRACT [ ] CONSTRUCTION [ ]