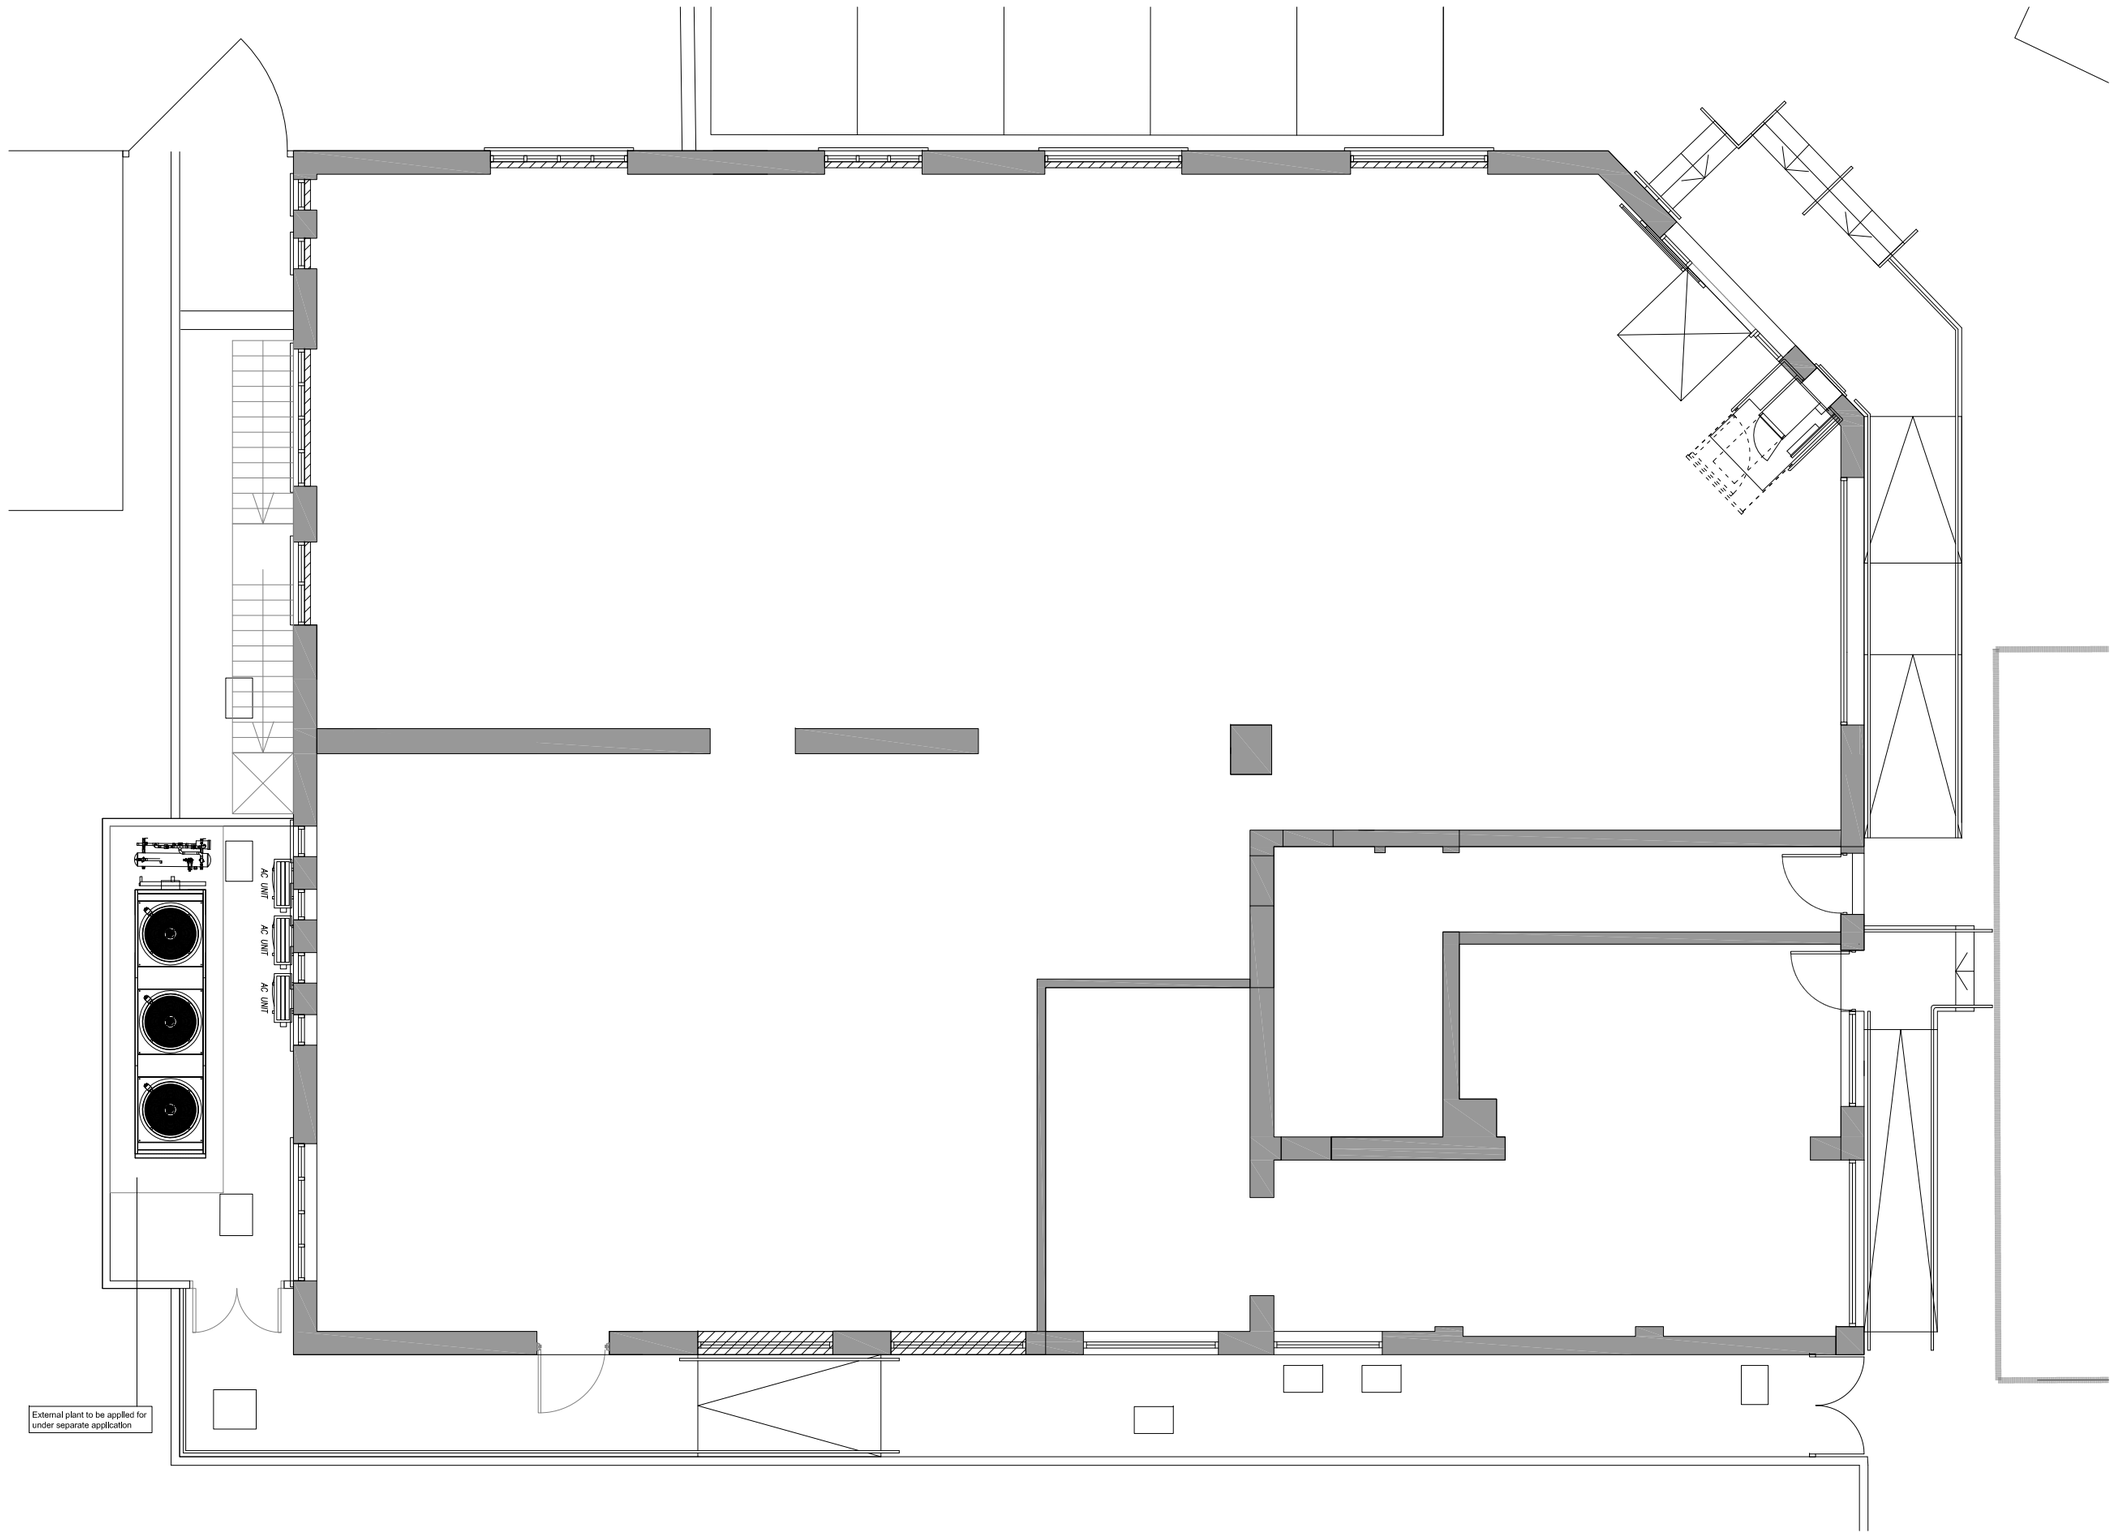


METRE 0 1 2 3 4 5

PROPOSED GROUND FLOOR PLAN
(scale 1:100@A3)

Revision	Date	Description

Walbrook | management
New Broad Street House
35 New Broad Street
London
EC2M 1NH
tel: 020 3009 3061
email: Info@walbrookmanagement.com

Status
PLANNING

Client
SAINSBURY'S LOCAL

Project Title
THE FRIENDSHIP INN
BARNSLEY, REDBROOK ROAD
SOUTH YORKSHIRE S75 2RE

Drawing Title
PROPOSED
GROUND FLOOR PLAN
SITE REF. 7725

Project Number	Drawing Number	Revision
11/W7725	203	

Drawn	Checked	Scale	Date
AM		1:100@A3	14/05/2012

The content of this drawing is the property of Walbrook Management LLP and may not be copied in whole or part without formal consent.