




Perspective 1

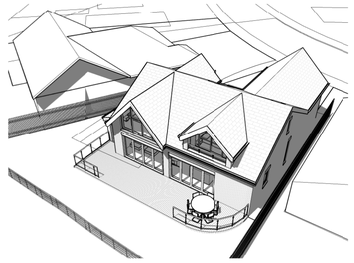

Perspective 2

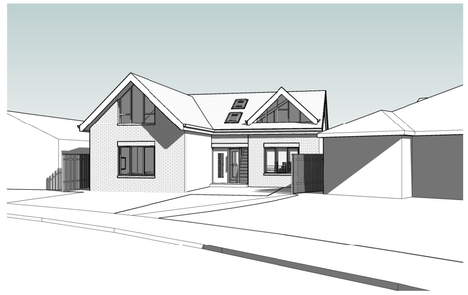

Front Perspective

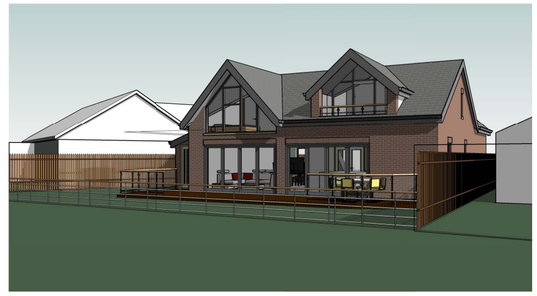


Rear Perspective

GENERAL

DO NOT SCALE FROM THIS DRAWING.
ALL DIMENSIONS ARE TO BE CHECKED ON SITE AND CONFIRMED TO AUTHOR.
ALL FEASIBILITY STUDIES ARE SUBJECT TO FULL SITE SURVEY + LOCAL AUTHORITY APPROVALS.
ANY DISCREPANCIES OR VARIATIONS SHALL BE NOTIFIED TO CADVIS3D BEFORE WORK ON THE RELEVANT SECTION COMMENCES.
THIS DRAWING SHALL BE READ IN CONJUNCTION WITH ALL RELEVANT CONSULTANTS AND / OR SPECIALISTS DRAWINGS / DOCUMENTS.
THE MATERIALS AND WORKMANSHIP OF ALL RELEVANT TRADES AND BUILDING OPERATIONS SHALL COMPLY WITH THE RECOMMENDATIONS OF CURRENT BRITISH STANDARDS AND CODES OF PRACTICE.
AS FAR AS REASONABLY PRACTICABLE, THIS DESIGN HAS BEEN PREPARED IN SUCH A WAY AS TO REDUCE THE RISKS TO THE HEALTH AND SAFETY OF PERSON(S) WHO MAY BE AFFECTED.
RISK ASSESSMENTS HAVE BEEN PREPARED FOR ANY UNAVOIDABLE RISKS AND ARE REFERRED TO BELOW :-


RA ref	Date	Prepared	Item

NOTES

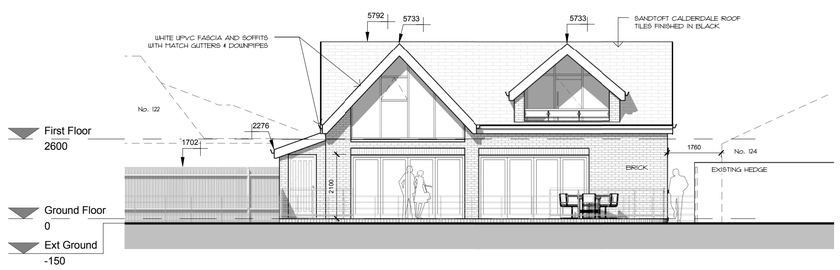


Rear Elevation (West Facing)

1 : 100

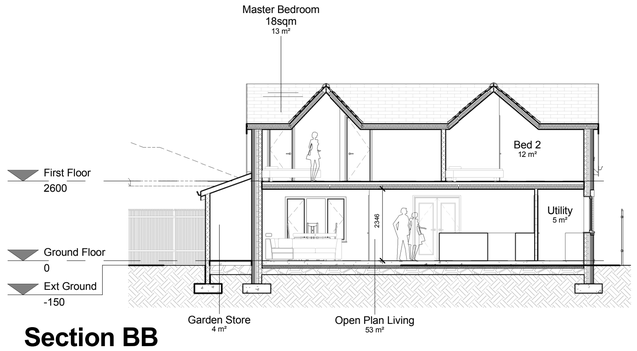


Section BB

1 : 100

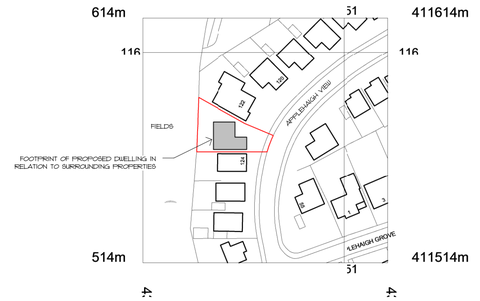


Site Location Plan

1 : 1250

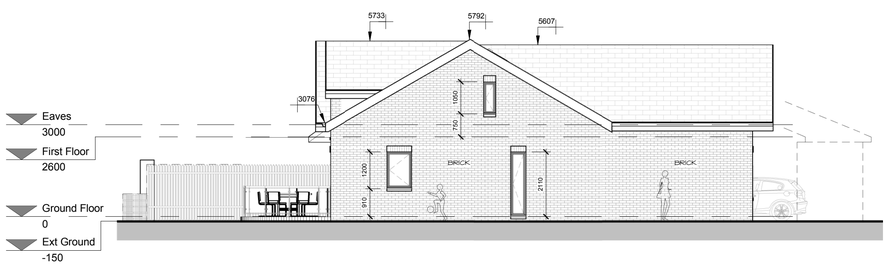

Side Elevation (South Facing)

1 : 100

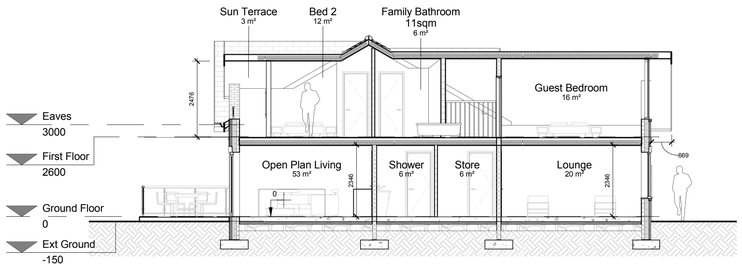


Section AA

1 : 100



Front Elevation (East Facing)

1 : 100

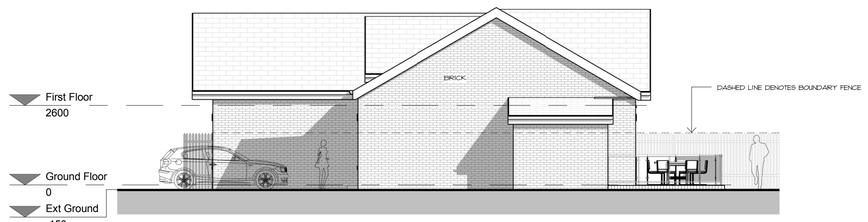

Side Elevation (North Facing)

1 : 100

0	SCALE 1:50	5m
0	SCALE 1:100	10m
0	SCALE 1:200	20m
0	SCALE 1:500	50m
0	SCALE 1:1250	125m

rev	date	dr	app	notes

scale	drawn	apprv
As indicated	PSI	RK
date	path	
AUGUST 2013	G:\work docs\Architectural Jobs\1243 - Kirk, Royston\Arch\Proposed\1243-ProposedPlanning.rvt	
status	PLANNING	
job no	dwg no	rev
1243	A(20)-01	-

Cadvis3d
....making dreams happen
ARCHITECTURAL DESIGN SERVICES
The Towers, 237 Wakefield Rd, Lepton, Hudersfield, West Yorkshire, HD8 0DH
3-5 Wormalds Yard, 1st Floor, King Street Huddersfield, West Yorkshire, HD1 2QR
Tel: 01484 937123 / 07955 898269
Email: info@cadvis3d.co.uk
w w w . c a d v i s 3 d . c o . u k

project

Residential Dwelling @ Land located between 122 & 124 Applehaigh View, Royston, Barnsley S71 4JG

client

Mr & Mrs Kirk

title

Proposed Elevations & Sections

© This drawing may not be copied without written prior permission