

Drawing No.	Rev No.
MHW001 -004	

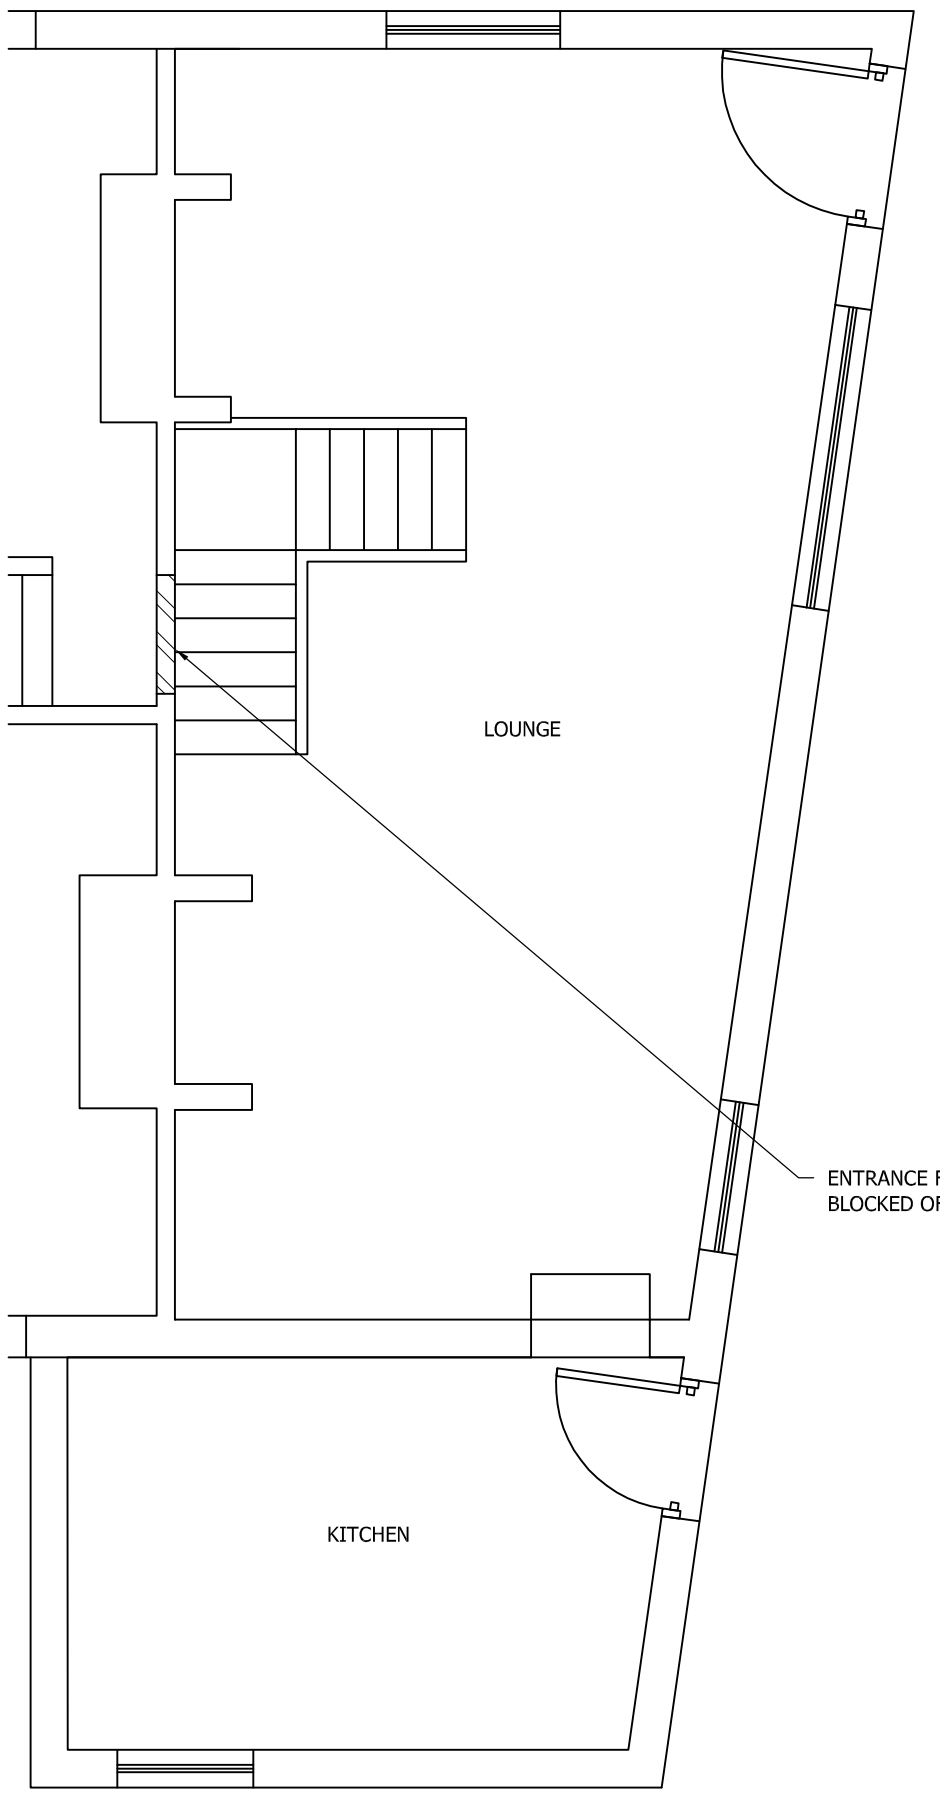

PROPOSED GROUND FLOOR PLAN
SCALE 1:50 AT A3

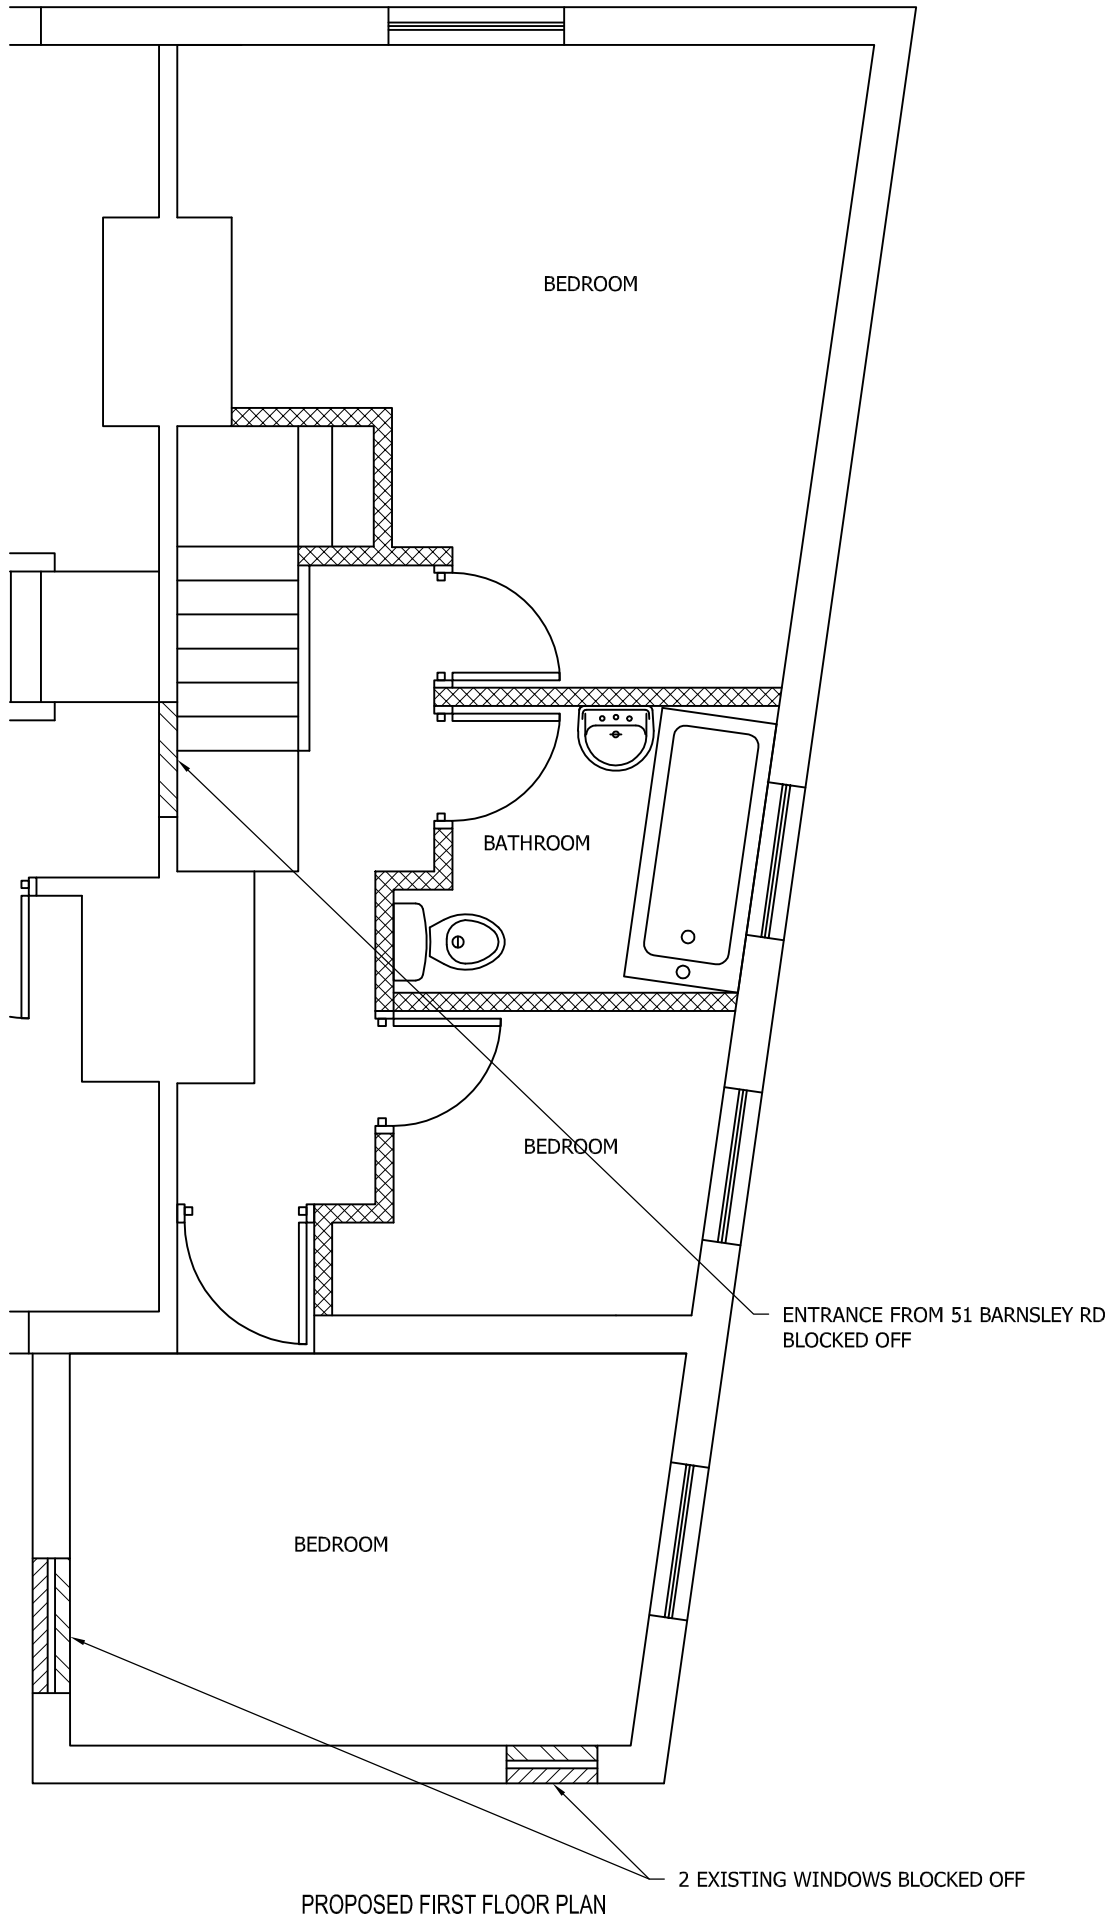

PROPOSED FIRST FLOOR PLAN
SCALE 1:50 AT A3

DO NOT SCALE: Contractor to check all dimensions and report any omissions or errors

NOTES

Rev	Description	By	Chk	App	Date

JRB DESIGNS Ltd
166 Churchfield Lane
Darton
Barnsley
S75 5EA
Tel: 01226 383542
Fax: 01226 380078
Mob: 07970 541192
Email: john@jrbdesigns.co.uk

This drawing is copyright. © jrbdesigns Ltd.

Client
MR H WILSON

Drawing Title
PROPOSED PLANS

Address
2 BOND STREET
WOMBWELL
BARNSLEY

Project Title:
PROPOSED CONVERSION OF & DWELLLING TO 2 DWELLINGS

Purpose of Issue:
PLANNING

Drawing Status
FIRST ISSUE

Scale at A3	Drawn By	Date	
AS SHOWN	JRB	17/07/2008	
Checked By	Date	Approved By	Date
HW	17/07/2008	HW	17/07/2008
Project No.		Drawing No.	Revision
MHW001		004	-

APPROVAL [X] INFORMATION [ ] TENDER [ ] CONTRACT [ ] CONSTRUCTION [ ]