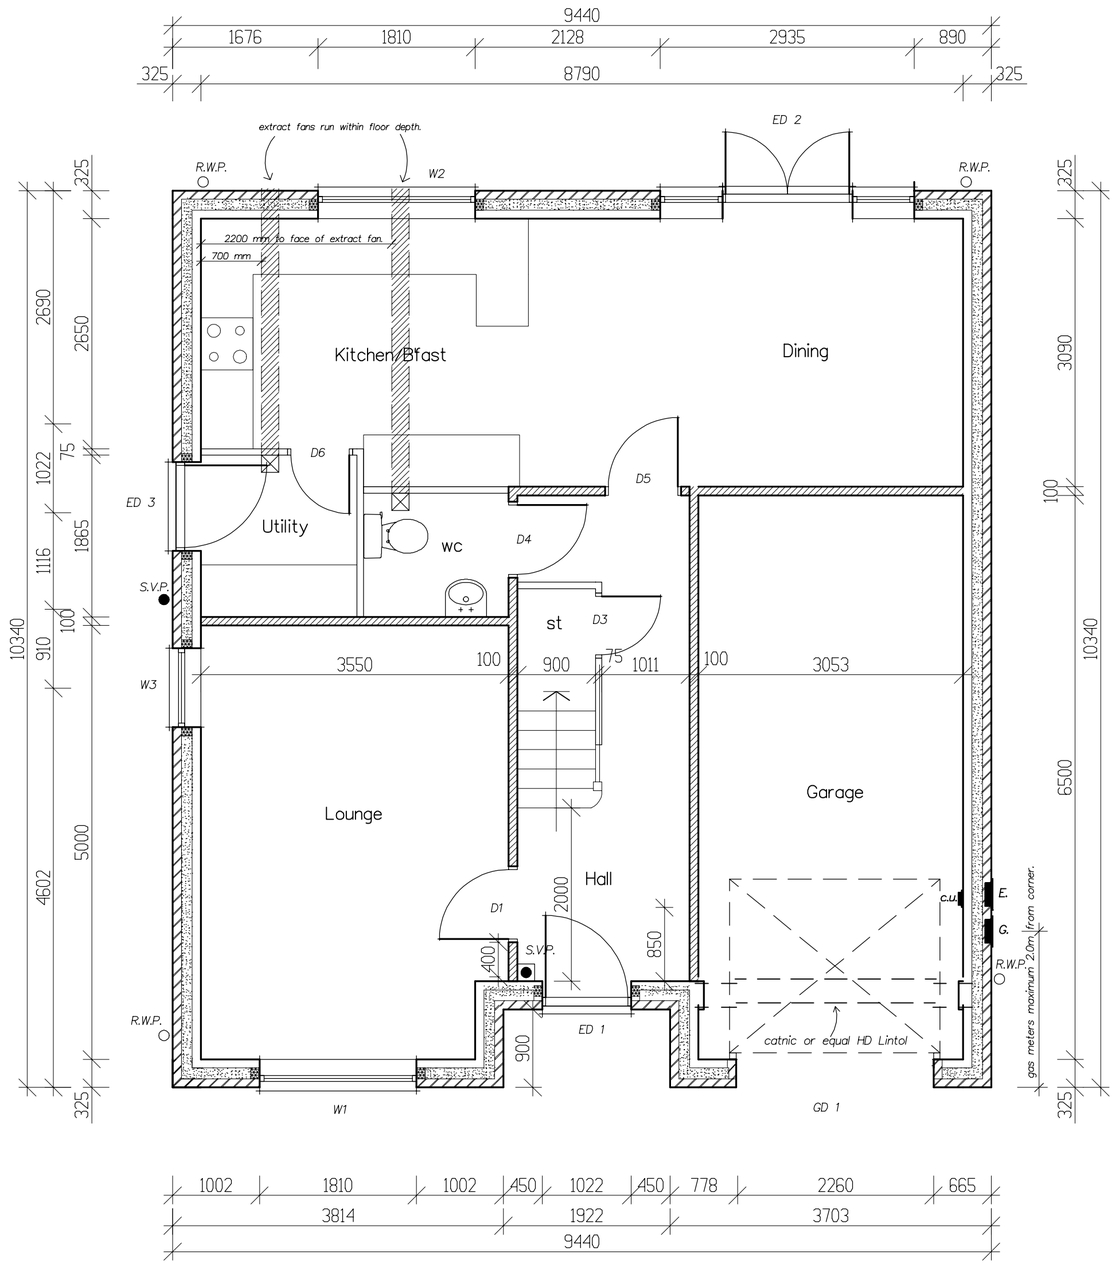


Arncliffe

ARNCLIFFE HOMES LIMITED
Arncliffe House, Bramley Grange,
Thorner, Leeds LS14 3DW.
Tel: 0113 237 5900 Fax: 0113 265 4458

Proposed Residential Development

HALIFAX ROAD,

THURGOLAND.

SUNNINGDALE (1528)

GROUND FLOOR PLAN

SCALE 1:50

DATE 10/06/2020 DRAWN IanDi

DRG. No. 292/SU/1 REV.