

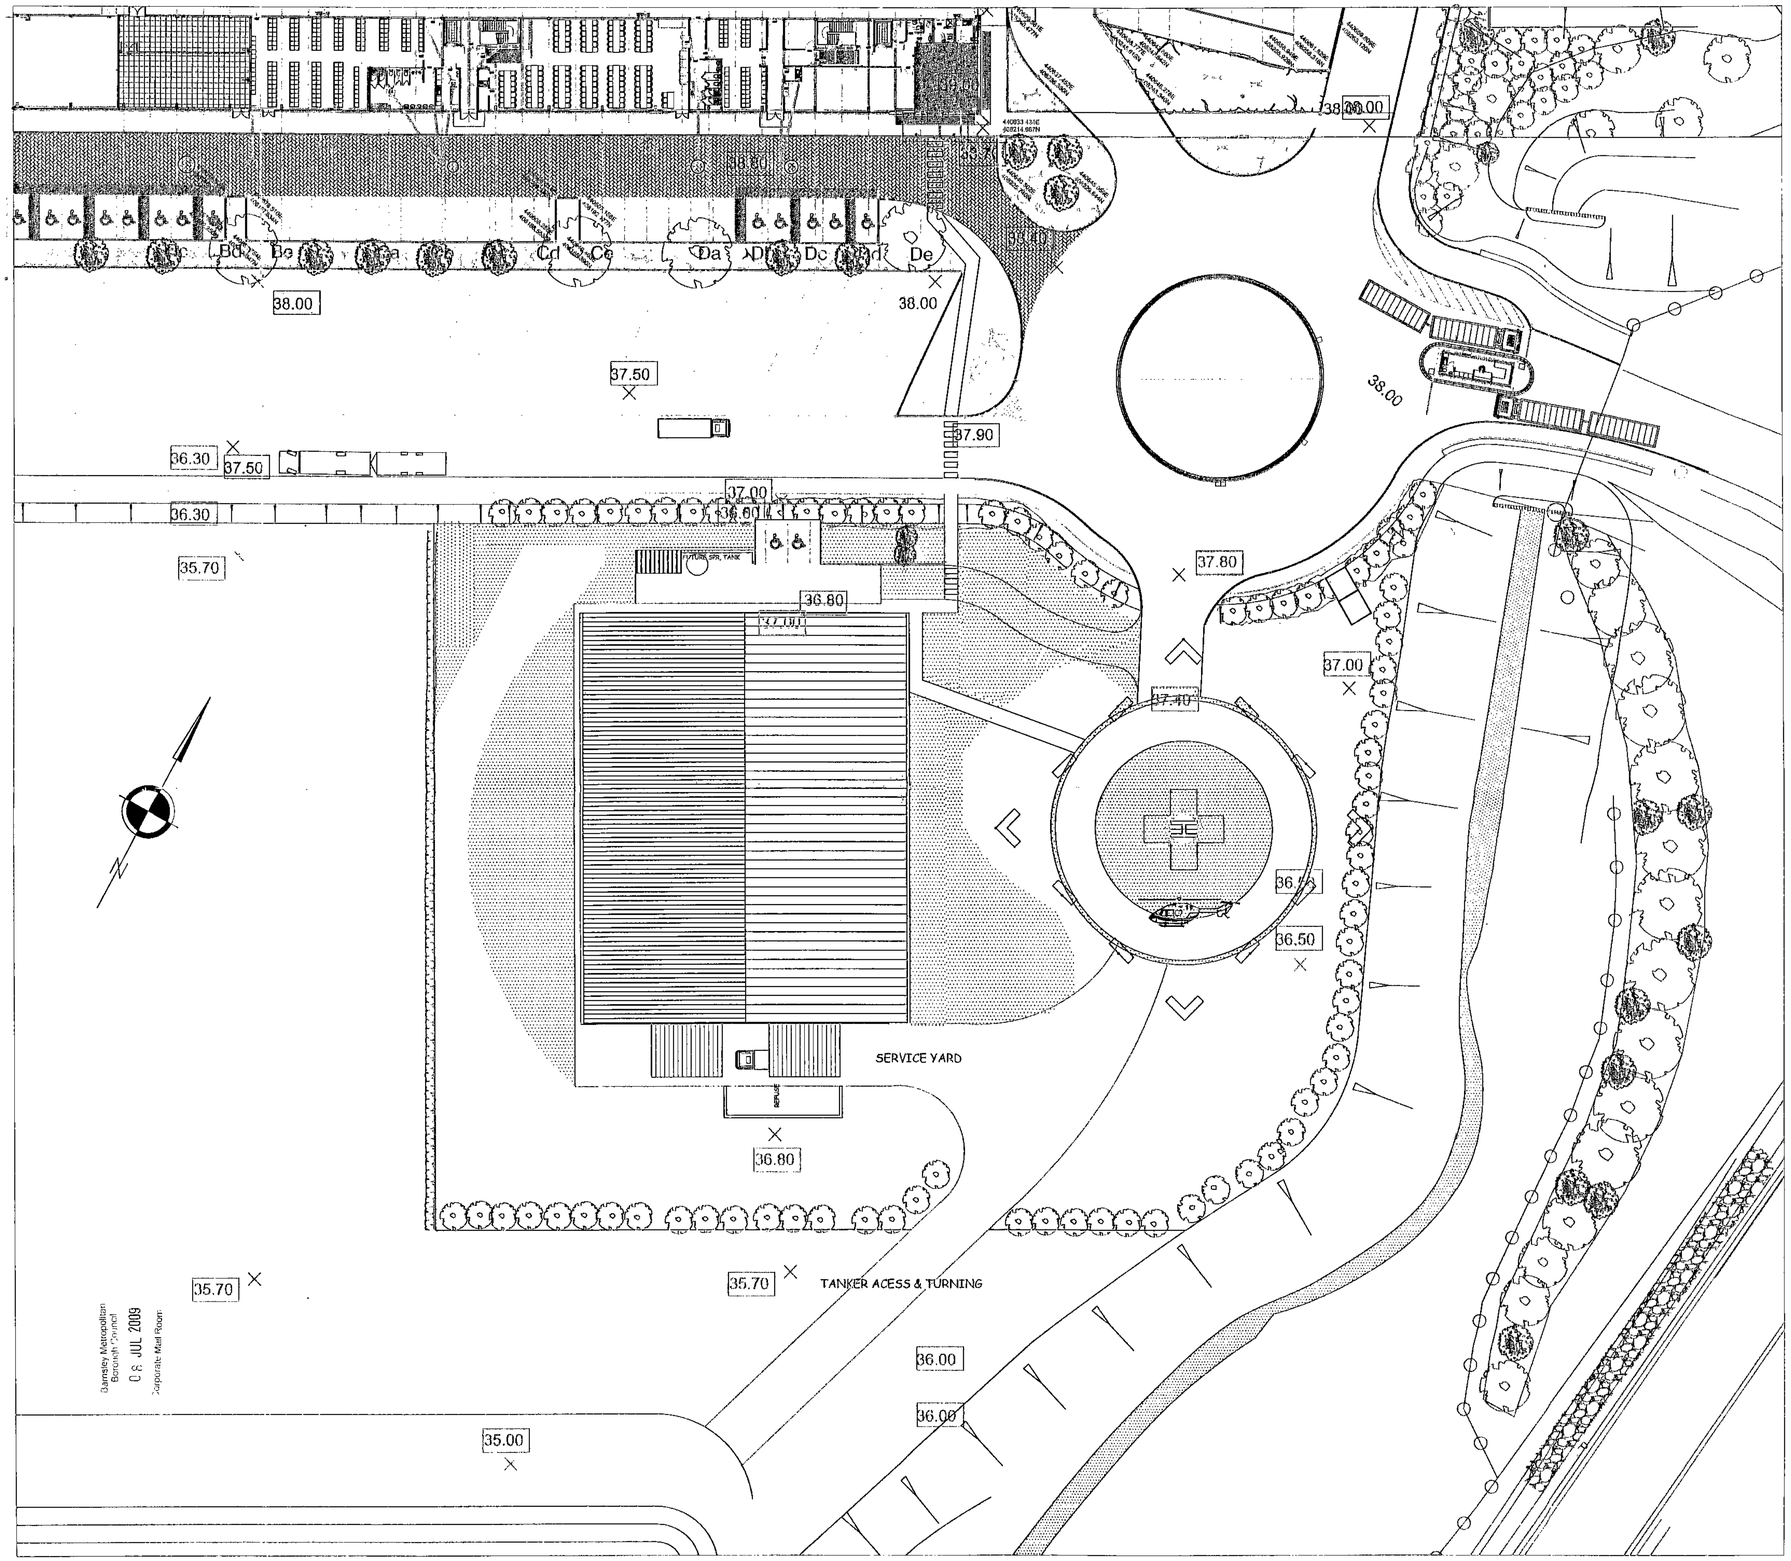


PEN HILL PHASE 2:SCHEME C

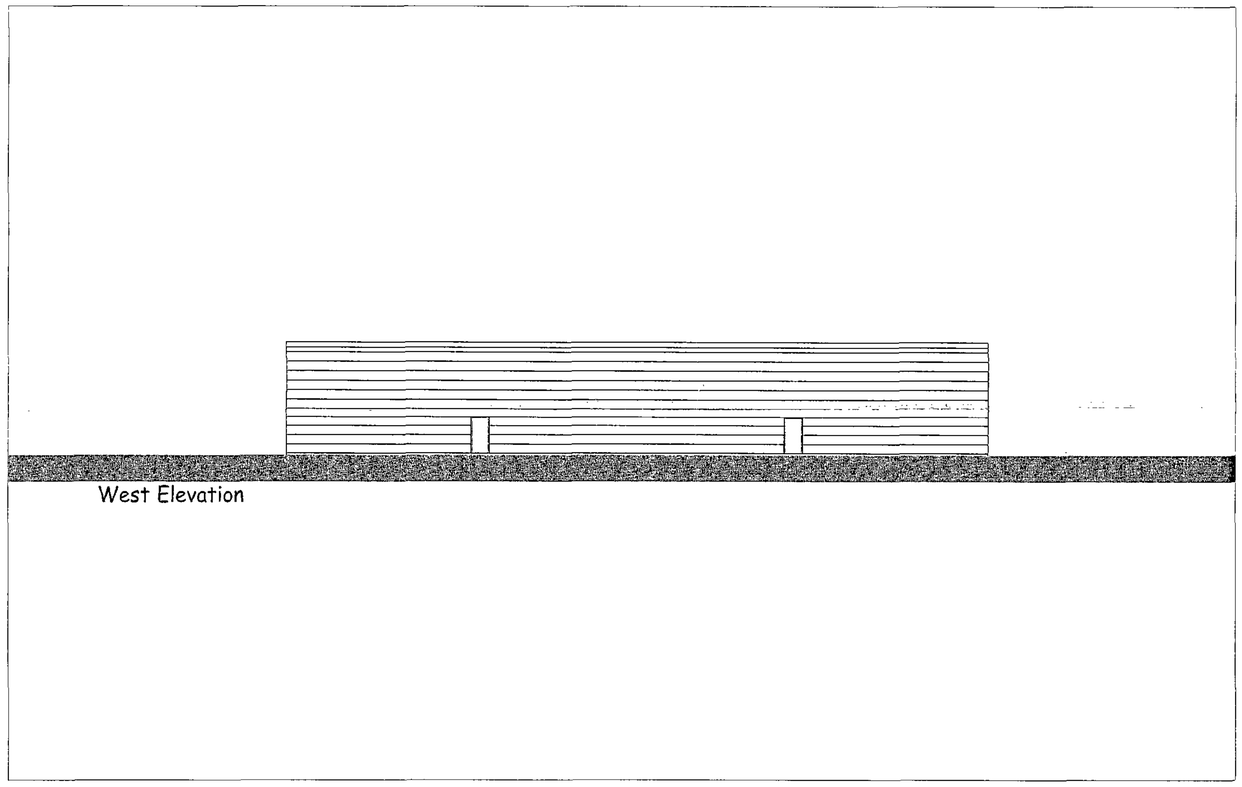

West Elevation

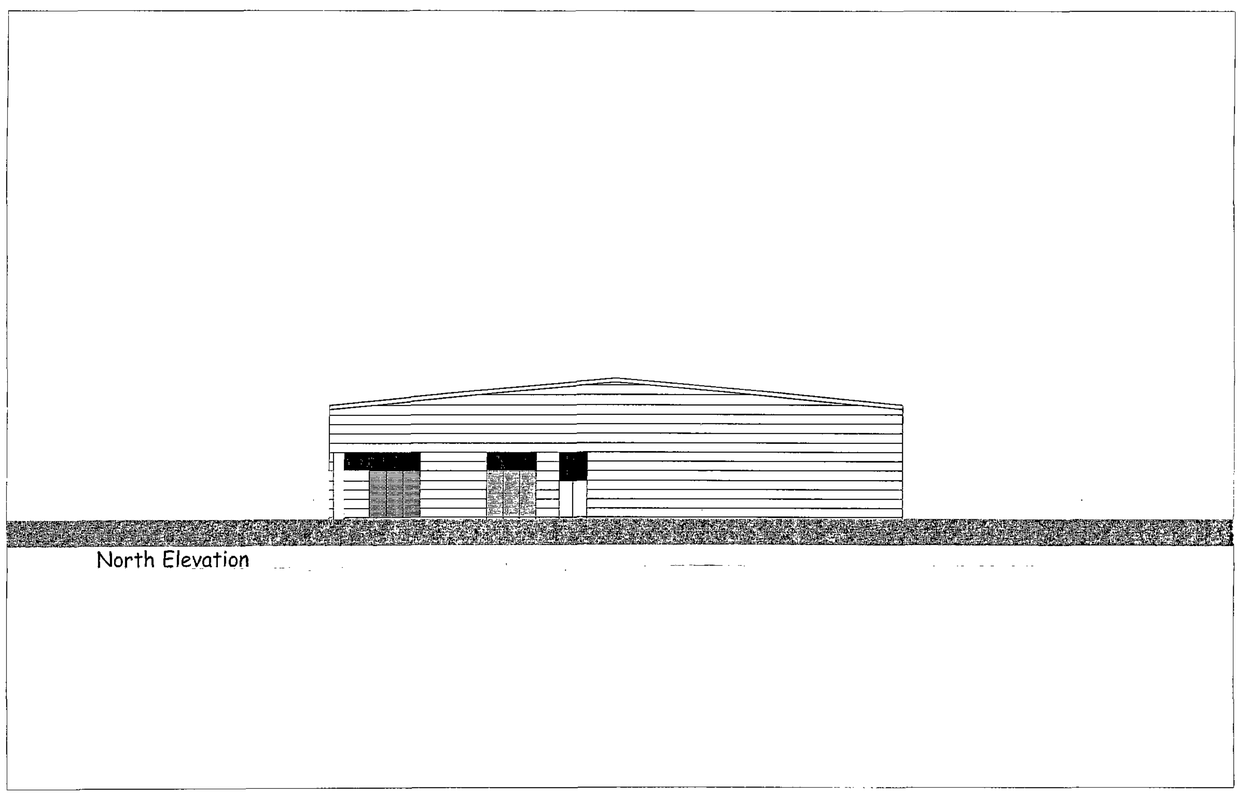

North Elevation

-2 0 2 4 6 8 10 SCALE (m)

DO NOT SCALE OFF THIS DRAWING
ALL DIMENSIONS TO BE CHECKED AND ANY DISCREPANCIES REPORTED TO THE ARCHITECT.

	Date of issue and revision number
Issued to	✓
Symphony Group	17.04.08 07.09
General Contractor	
Quantity Surveyor	
Structural Engineer	
M & E Consultant	
L. A. Planning Department	17.04.08 07.09
L. A. Building Control	
Conservation Consultant	
Planning Consultant	
Sub Contractor	
Checked	☒

FERGUSON SAYELL PARTNERSHIP
ARCHITECTS & INTERIOR DESIGNERS
CLEVEDENE HOUSE, 26 STATION & HIGH ROAD, BOOKHAM, SURREY, KT23 3DP
TEL. 01372 452081 FAX. 01372 459277

Client
ASHES PROPERTIES LTD

Job Title
Ashes Phase 2
Proposed – Marketing/Display

Drawing Title
North & West Elevations


Scale 1:200 @ A1 | Drawn bdf
Date April 2009 | Checked

Drawing Number
2053–004


Revision A

ISO 9001 REGISTERED FIRM

Barnsley Metropolitan Borough Council
08 JUL 2009
Corporate Mail Room

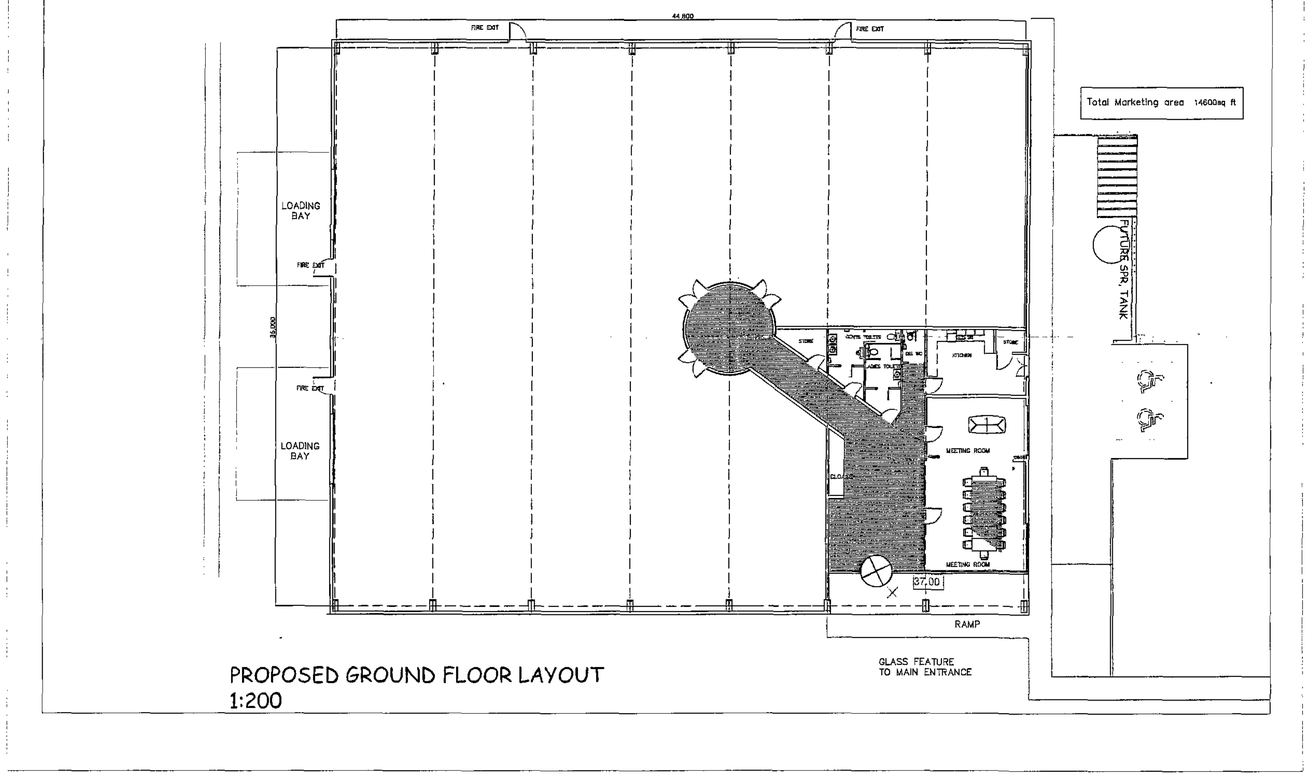

PROPOSED GROUND FLOOR LAYOUT
1:200

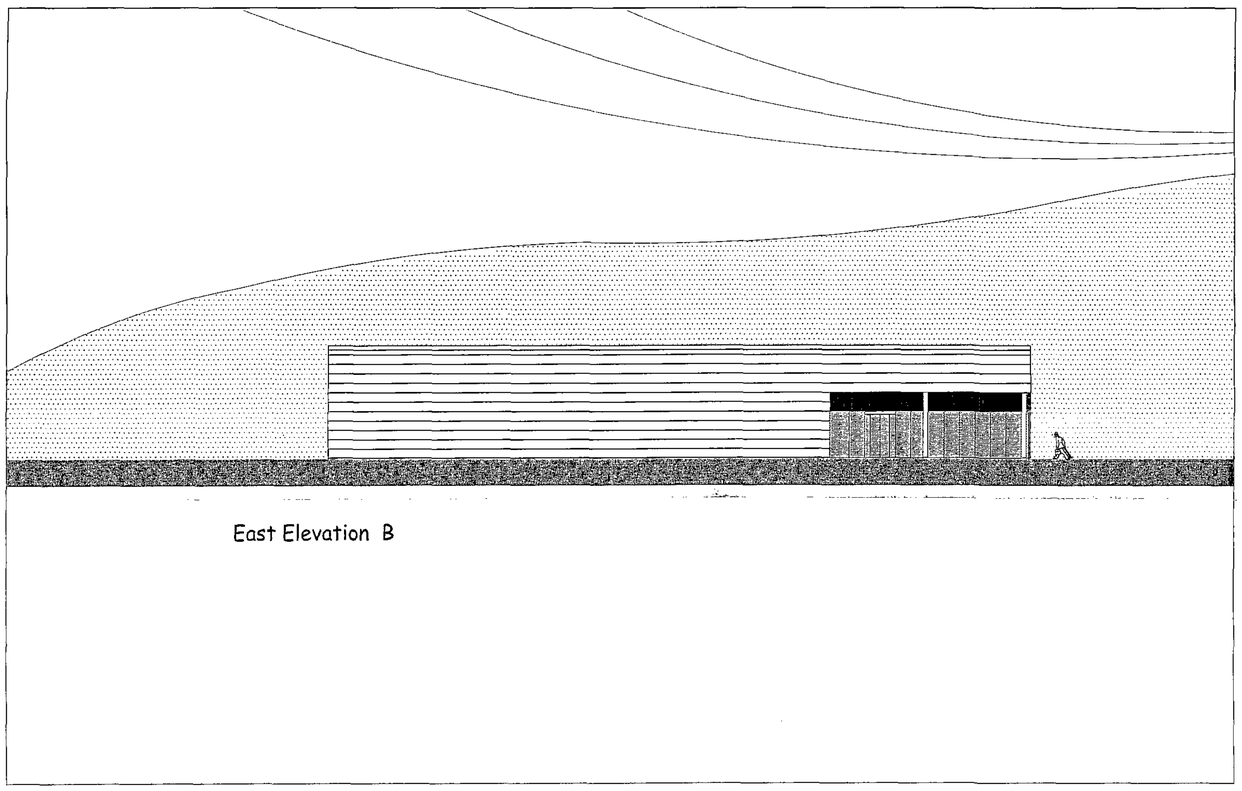

East Elevation B

Barnsley Metropolitan Borough Council
06 JUL 2009
Corporate Mail Room

SCALE (m)

DO NOT SCALE OFF THIS DRAWING
ALL DIMENSIONS TO BE CHECKED AND ANY DISCREPANCIES REPORTED TO THE ARCHITECT.

	Date of issue and revision number
Issued to	✓
Symphony Group	17.04.08 6.07.09
General Contractor	
Quantity Surveyor	
Structural Engineer	
M & E Consultant	
L. A. Planning Department	17.04.08 2.07.09
L. A. Building Control	
Conservation Consultant	
Planning Consultant	
Sub Contractor	
Checked	✗

FERGUSON SAYELL PARTNERSHIP
ARCHITECTS & INTERIOR DESIGNERS
OSBORNE HOUSE, 21 QUEEN ST, HORBURY, WAKEFIELD, WF4 5AY
TEL: 01924 800081 FAX: 01924 800271
E-MAIL: fergusonsayell@btconnect.com

Client
ASHES PROPERTIES LTD

Job Title
Ashes Phase 2
Proposed – Marketing/Display


Drawing Title
Plan & East Elevation

Scale 1:200 @ A1	Drawn bdf
Date April 2009	Checked


Drawing Number
2053–001

Revision A1

QM ✓ S ☐
ISO 9001 REGISTERED FIRM

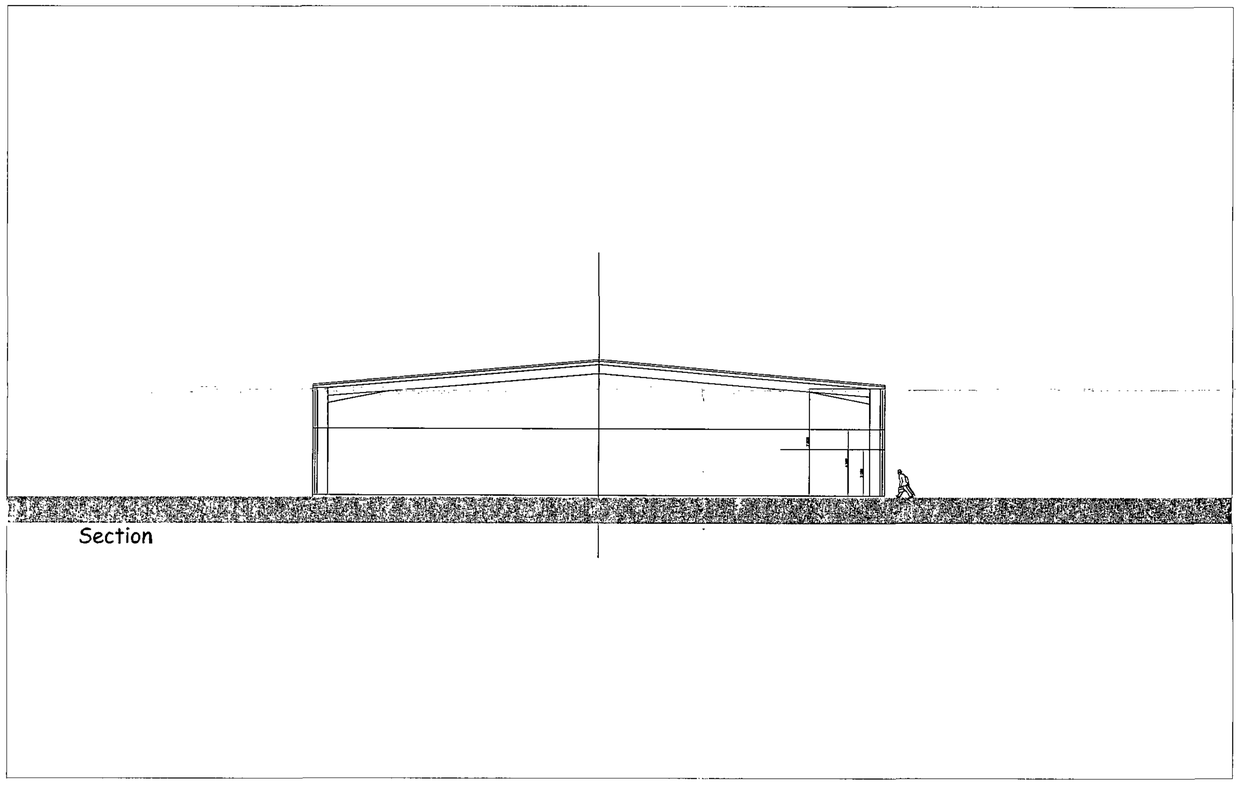

Section

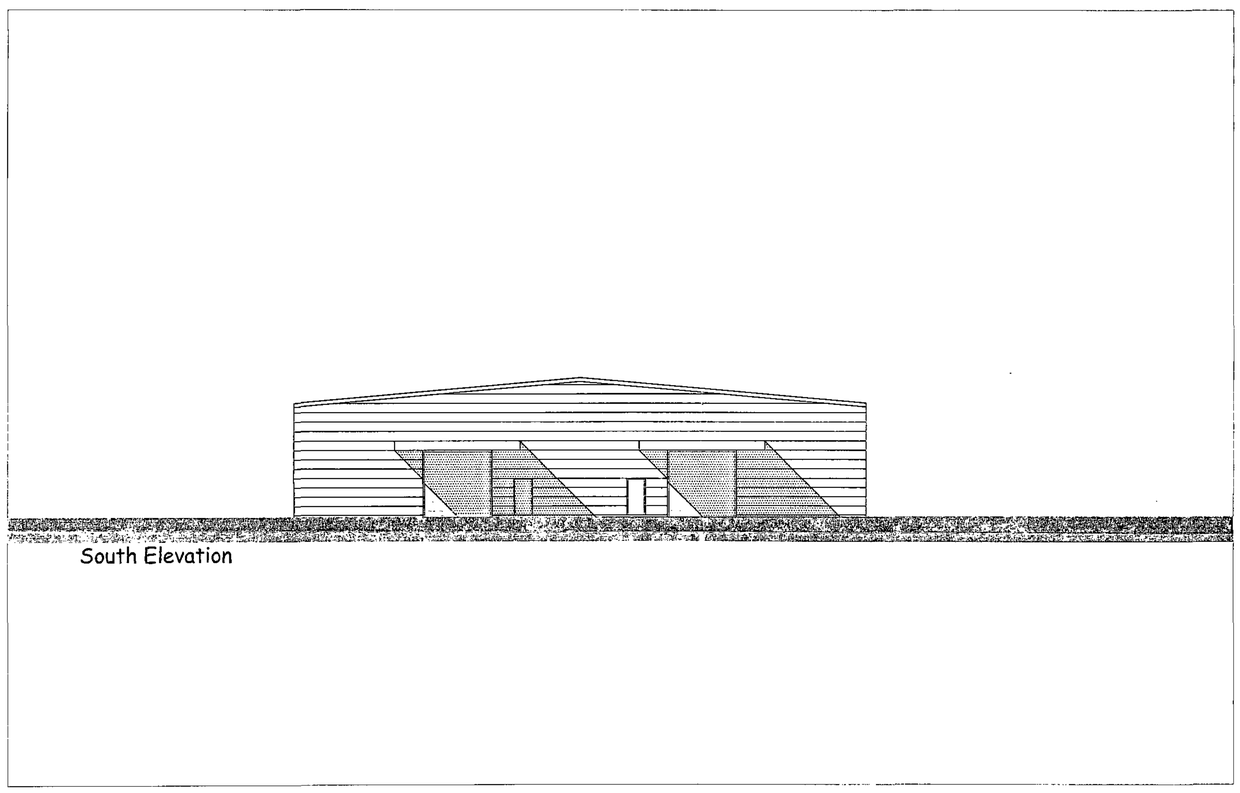

South Elevation

-2 0 2 4 6 8 10 SCALE (m)

DO NOT SCALE OFF THIS DRAWING
ALL DIMENSIONS TO BE CHECKED AND ANY DISCREPANCIES REPORTED TO THE ARCHITECT.

	Date of issue and revision number							
Issued to	✓							
Symphony Group	17 04 08	07 09						
General Contractor								
Quantity Surveyor								
Structural Engineer								
M & E Consultant								
L. A. Planning Department	17 04 08	2 07 09						
L. A. Building Control								
Conservation Consultant								
Planning Consultant								
Sub Contractor								
Checked	X							

FERGUSON SAYELL PARTNERSHIP
ARCHITECTS & INTERIOR DESIGNERS
OSBORNE HOUSE, 20 VICTORIA AVENUE, HARROGATE, NORTH YORKS. HG1 5QY
TEL: 01423 530081 FAX: 01423 530731
E-MAIL: fergusonsayell@btconnect.com

Client
ASHES PROPERTIES LTD

Job Title
Ashes Phase 2
Proposed – Marketing/Display

Drawing Title
South Elevations & Section


Scale 1:200 @ A1 | Drawn pr
Date April 2009 | Checked

Drawing Number
2053–005

Revision A

ISO 9001 REGISTERED FIRM

Barnsley Metropolitan Borough Council
08 JUL 2009
Corporate Mail Room

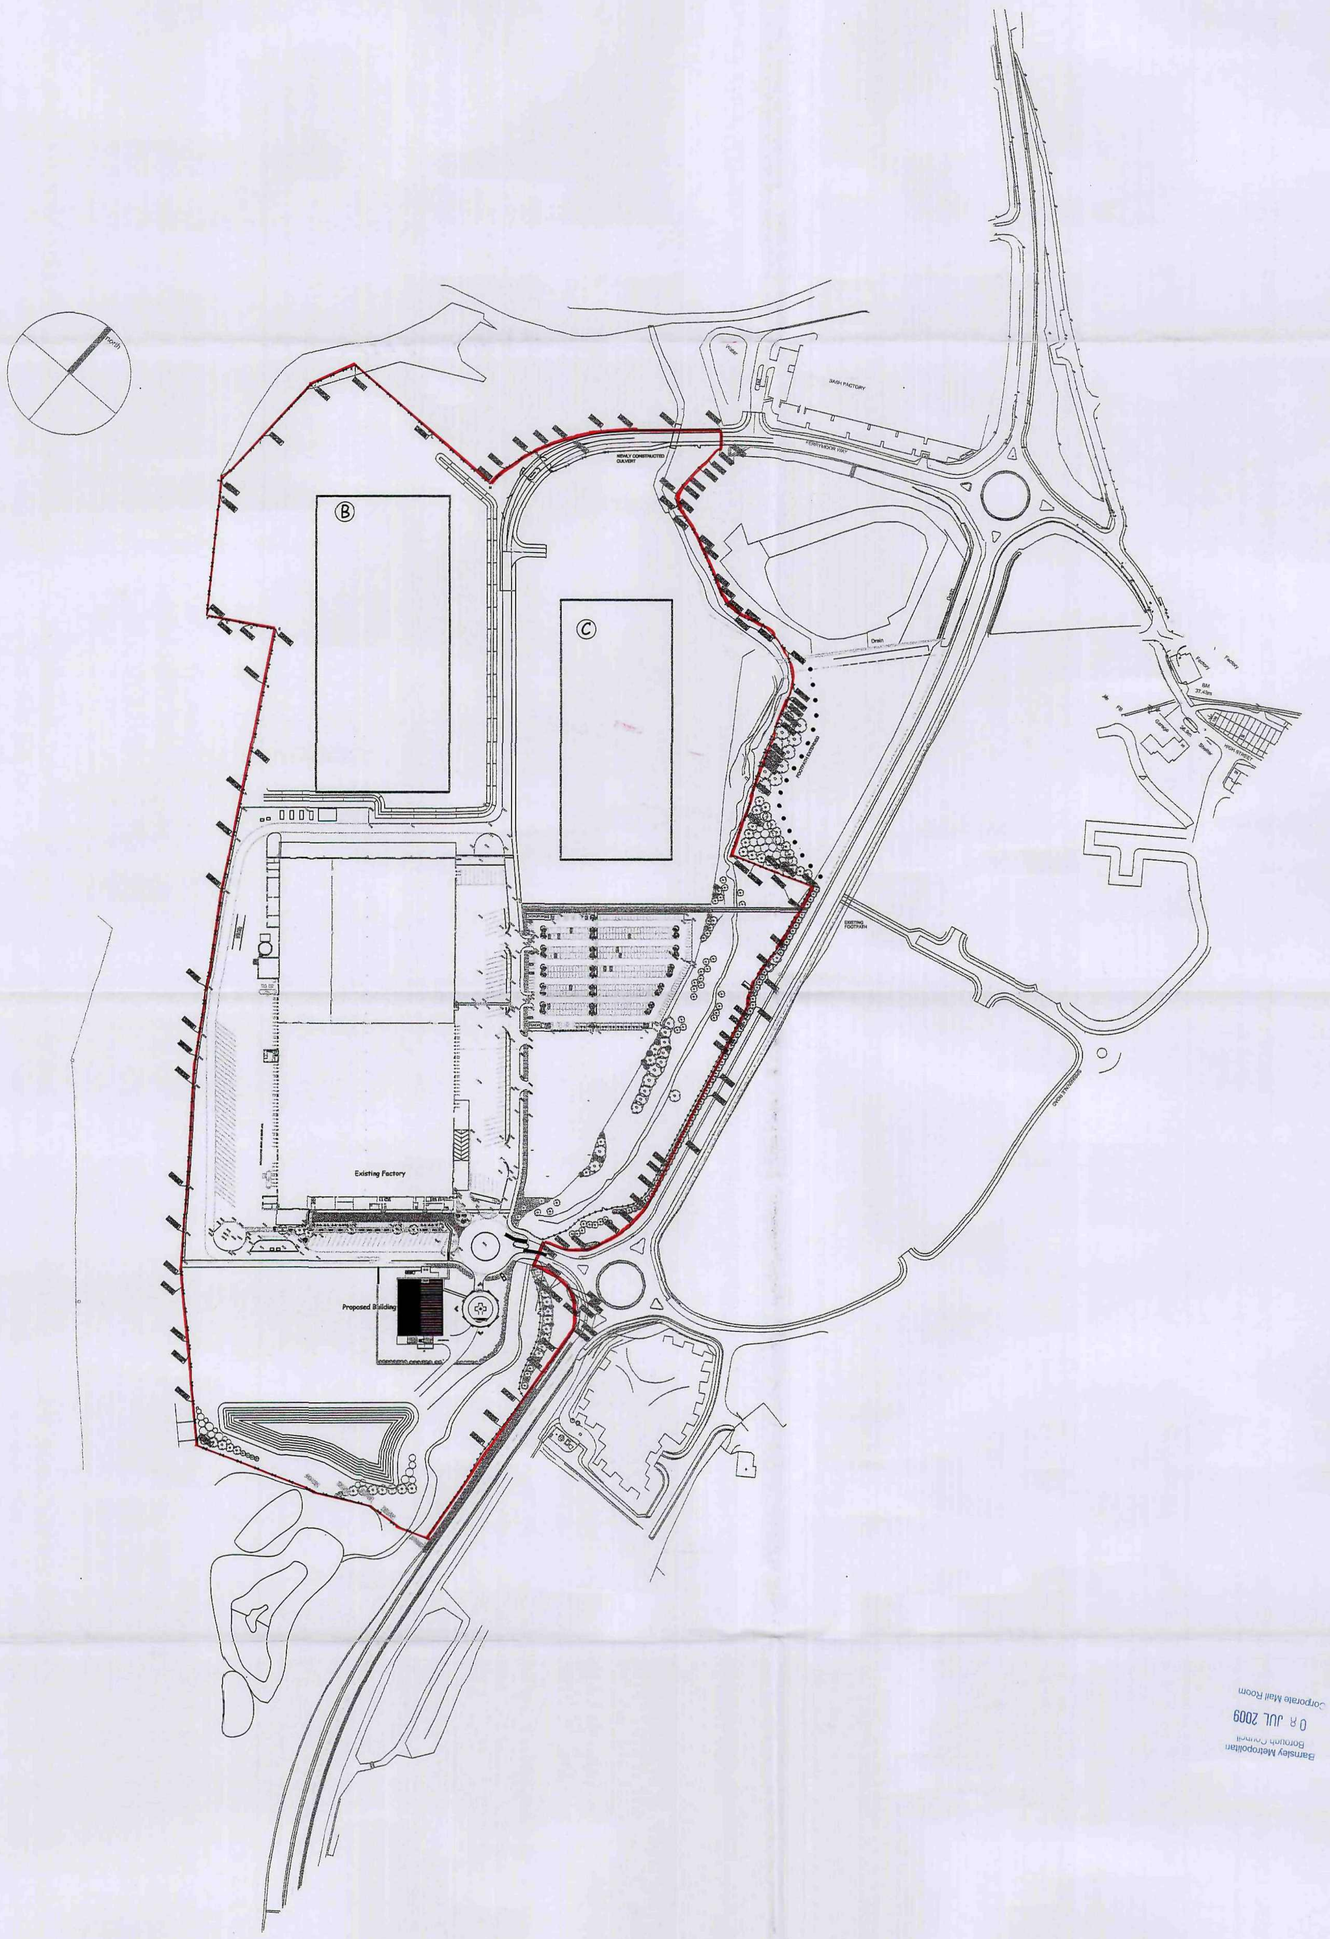

Barnsley Metropolitan Borough Council
08 JUL 2009
Corporate Mail Room

-2 0 2 4 6 8 10 SCALE (m)

DO NOT SCALE OFF THIS DRAWING
ALL DIMENSIONS TO BE CHECKED AND ANY DISCREPANCIES REPORTED TO THE ARCHITECT.

	Date of issue and revision number
Issued to	✓
Syphony Group	17/04/09, 16/07/09
General Contractor	
Quantity Surveyor	
Structural Engineer	
M & E Consultant	
L. A. Planning Department	17/04/09, 2/07/09
L. A. Building Control	
Conservation Consultant	
Planning Consultant	
Sub Contractor	
Checked	✗

FERGUSON SAYELL PARTNERSHIP
ARCHITECTS & INTERIOR DESIGNERS
OSBORNE HOUSE, 20 VICTORIA AVENUE, HARROGATE, N.YORKS, HG1 5QY
TEL. 01423 505081 FAX. 01423 507271
E-MAIL: fergusonsayell@btconnect.com

Client
ASHES PROPERTIES LTD

Job Title
Ashes Phase 2
Proposed – Marketing/Display

Drawing Title
Site Location Plan

Scale 1:2500 @ A1 | Drawn bdf
Date April 2009 | Checked

Drawing Number
2053–003

Revision A

ISO 9001 REGISTERED FIRM