


No. Notes
1. ALL DIMENSIONS AND LEVELS TO BE CHECKED ON SITE PRIOR TO MANUFACTURE AND CONSTRUCTION
2. DO NOT SCALE THIS DRAWING
3. READ THIS DRAWING IN CONJUNCTION WITH THE HEALTH AND SAFETY PLAN AND CDM REGULATIONS 2007

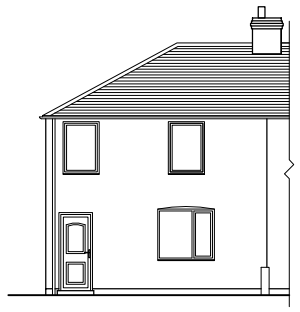


EXISTING FRONT ELEVATION
SCALE 1:50@A3 / 1:100@A1

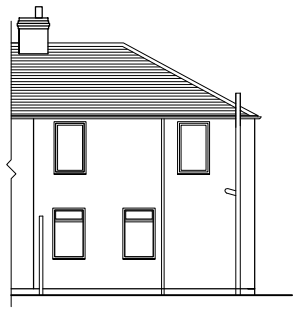


EXISTING REAR ELEVATION
SCALE 1:50@A3 / 1:100@A1

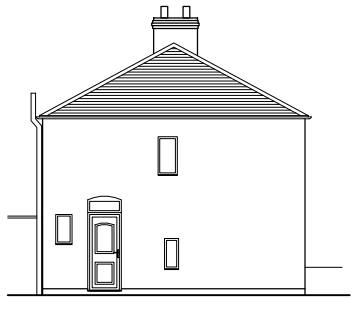


EXISTING SIDE ELEVATION
SCALE 1:50@A3 / 1:100@A1

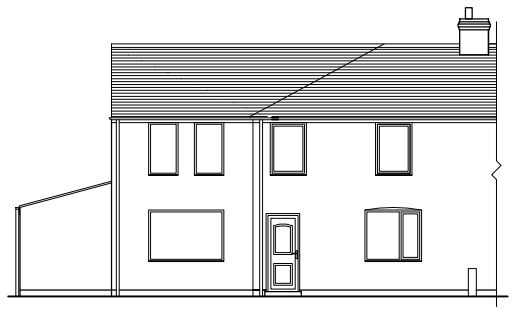


PROPOSED FRONT ELEVATION
SCALE 1:50@A3 / 1:100@A1

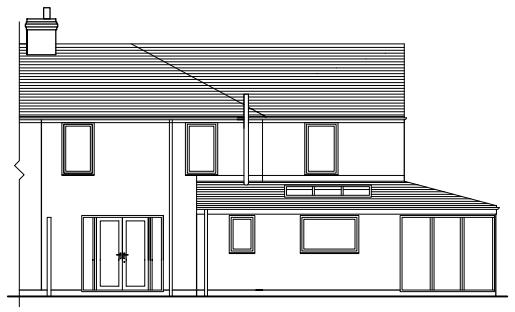


PROPOSED REAR ELEVATION
SCALE 1:50@A3 / 1:100@A1

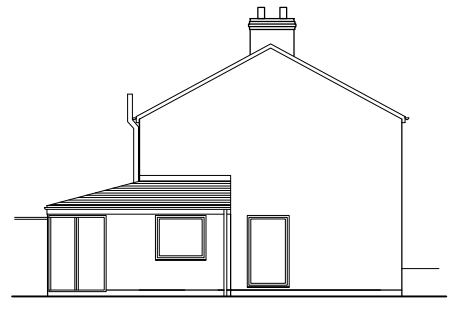


PROPOSED SIDE ELEVATION
SCALE 1:50@A3 / 1:100@A1

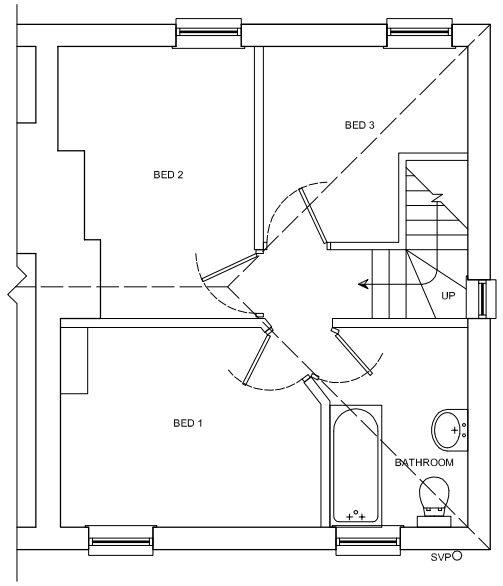


EXISTING FIRST FLOOR PLAN
SCALE 1:50@A3 / 1:100@A1

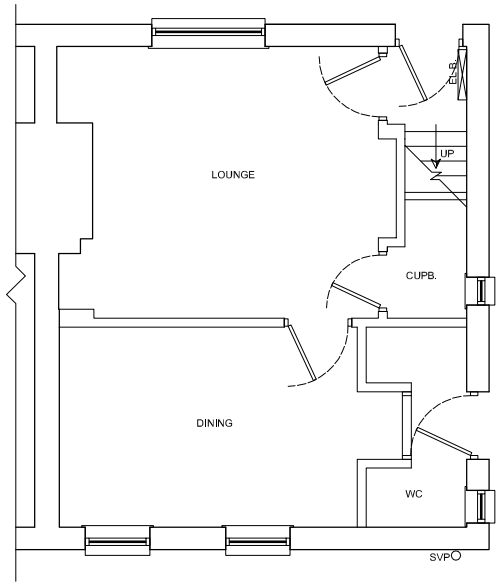


EXISTING GROUND FLOOR PLAN
SCALE 1:50@A3 / 1:100@A1

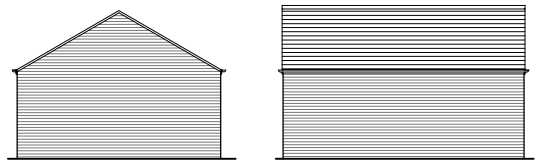



PROPOSED REAR AND SIDE ELEVATIONS
SCALE 1:50@A3 / 1:100@A1

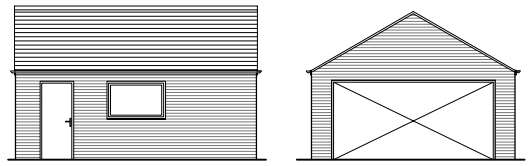


PROPOSED SIDE AND FRONT ELEVATIONS
SCALE 1:50@A3 / 1:100@A1

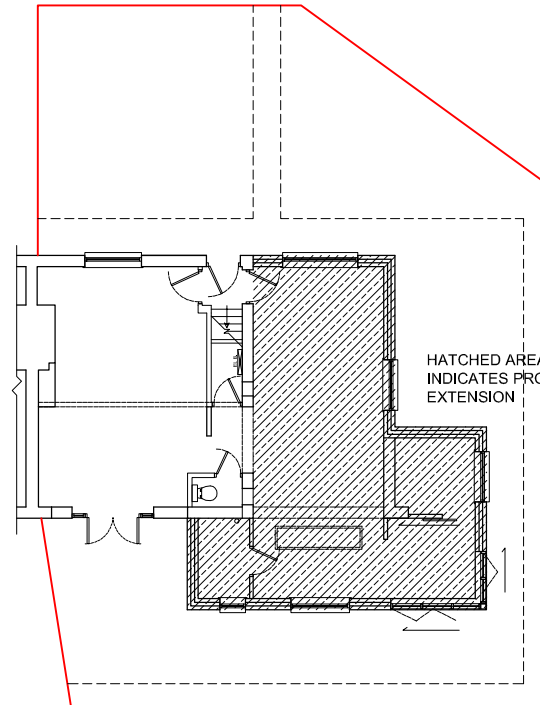

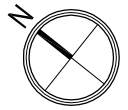


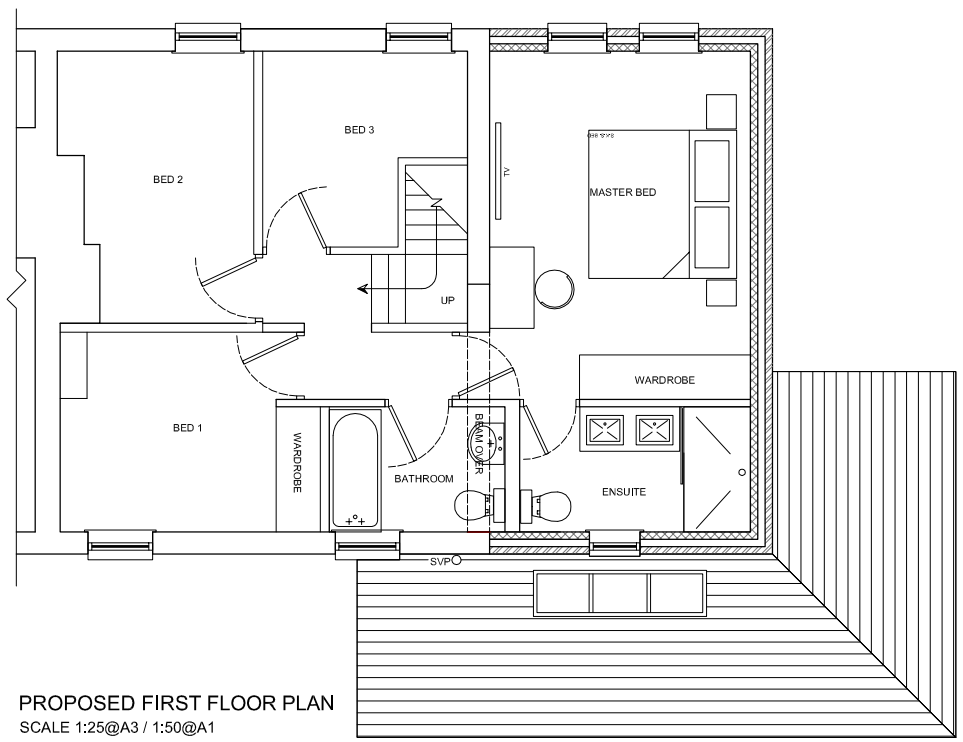


PROPOSED FIRST FLOOR PLAN
SCALE 1:25@A3 / 1:50@A1

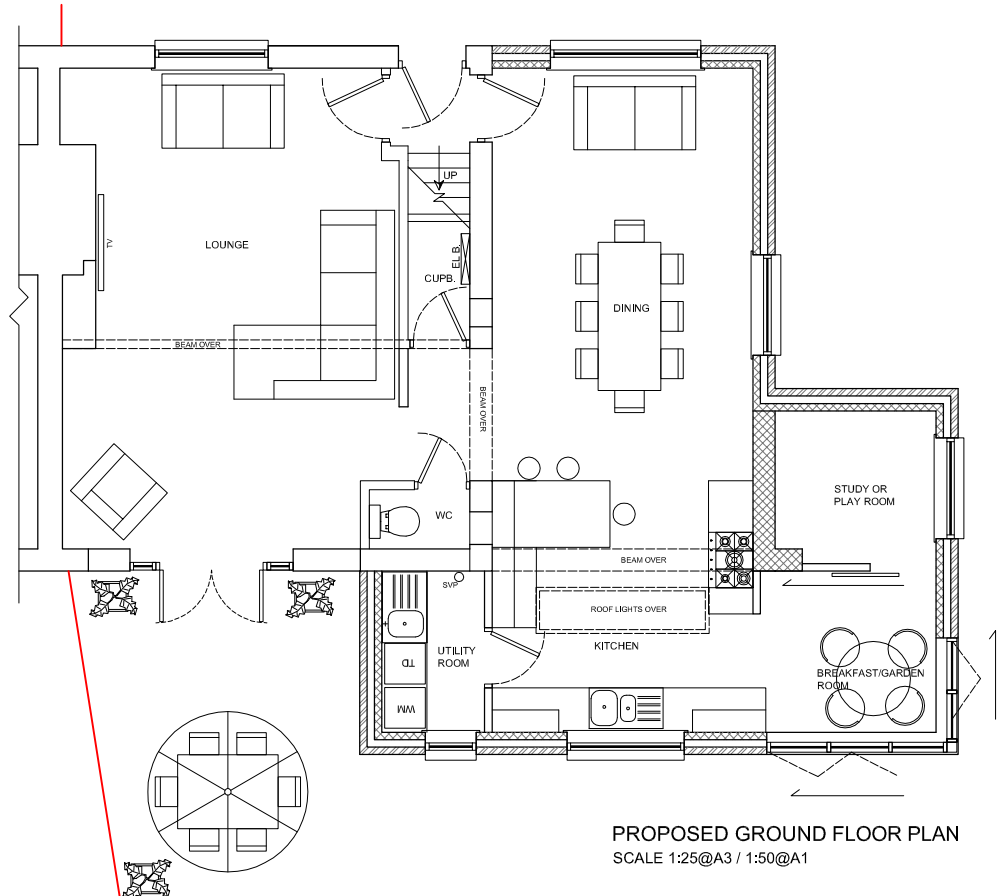

PROPOSED GROUND FLOOR PLAN
SCALE 1:25@A3 / 1:50@A1

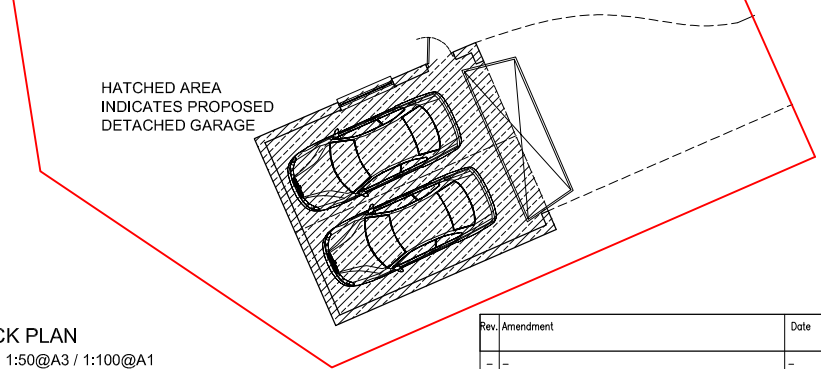

BLOCK PLAN
SCALE 1:50@A3 / 1:100@A1

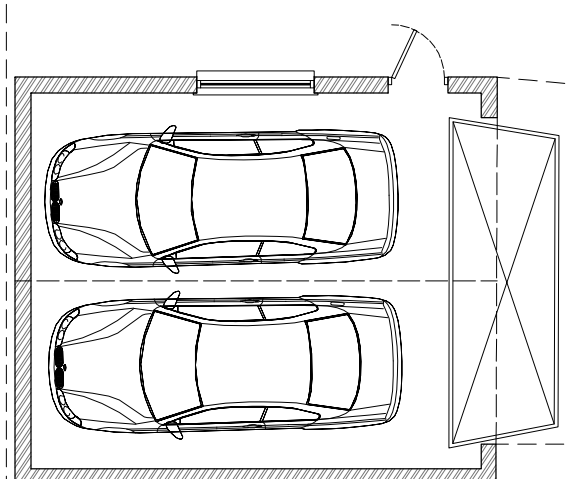

PROPOSED GARAGE PLAN
SCALE 1:25@A3 / 1:50@A1

Rev.	Amendment	Date
-	-	-

JUST | ARCHITECTURE
Design & Development to the limits you set. Tel: - 07 879 2 980 91

DRAWING STATUS
PRELIMINARY
FOR APPROVAL
FOR CONSTRUCTION
AS BUILT
TENDER

PROJECT: 18 WALKER ROAD, TANKERSLEY, BARNSLEY, S75 3DB

DRAWING TITLE: EXISTING / PROPOSED PLANS AND ELEVATIONS

DRAWING No.: 529/PL/100

REVISION: -

SCALE A1: varies
SCALE A3: varies
DATE: 09.03.2012

FILE_NAME