Notes:

PLANNING DRAWINGS, NOT TO BE USED FOR BUILDING REGULATIONS OR CONSTRUCTION PURPOSES

Revision: --

Revision List:

0 5m


Project Name: 14 Hall Farm Grove, Hoylandswaine

Drawing Title: Elevations - Proposed

Drawing Number: 1059/TP/005

Scale: 1:100@A3

Date: Sept 12

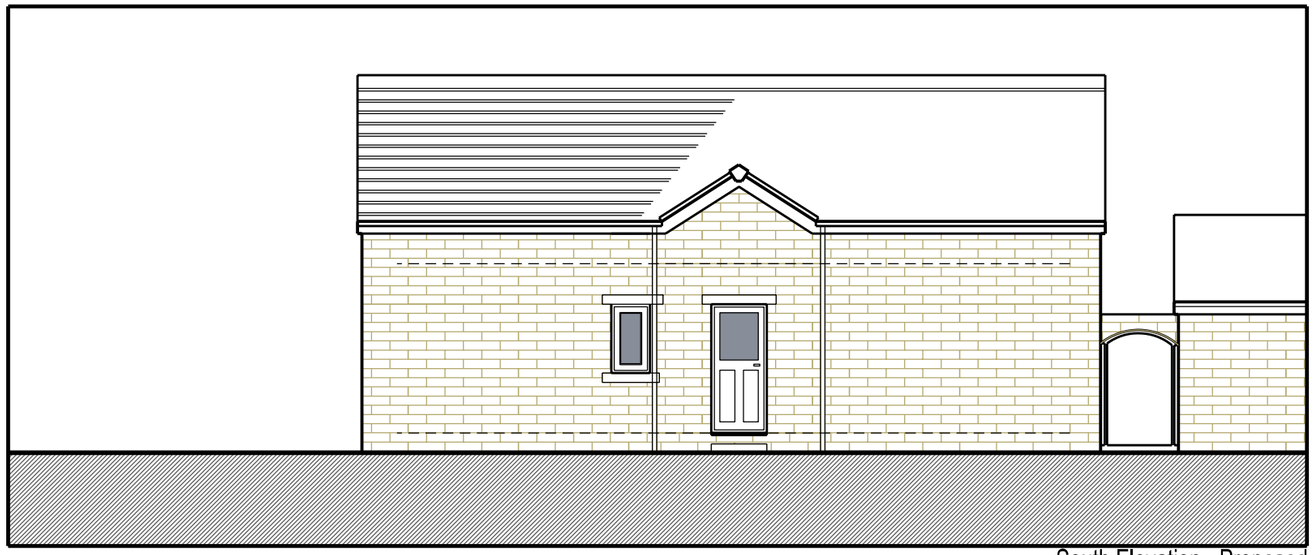

South Elevation - Proposed



West Elevation - Proposed

DSA design space architecture t: +44 (0)1226 762697 e:info@designspacearchitects.co.uk www.designspacearchitects.co.uk