




First Floor

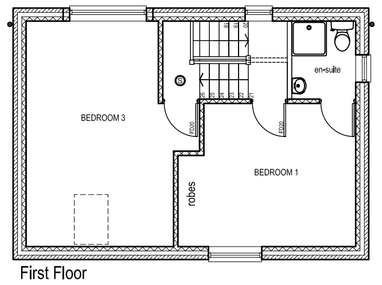


First Floor

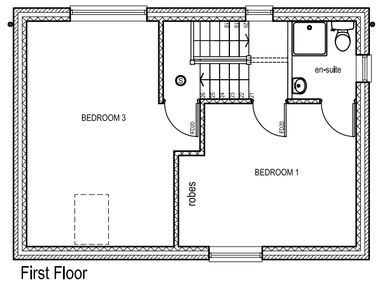


First Floor

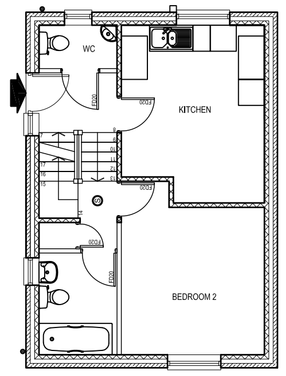


Upper Ground Floor

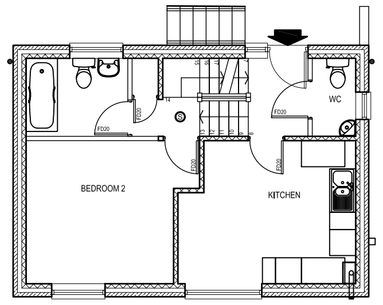


Upper Ground Floor

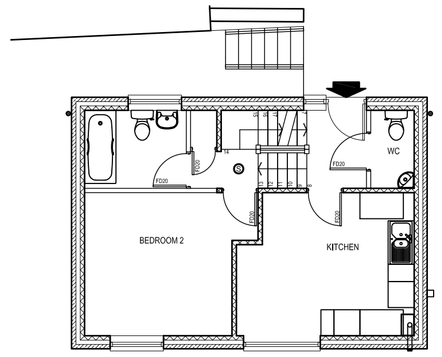


Upper Ground Floor

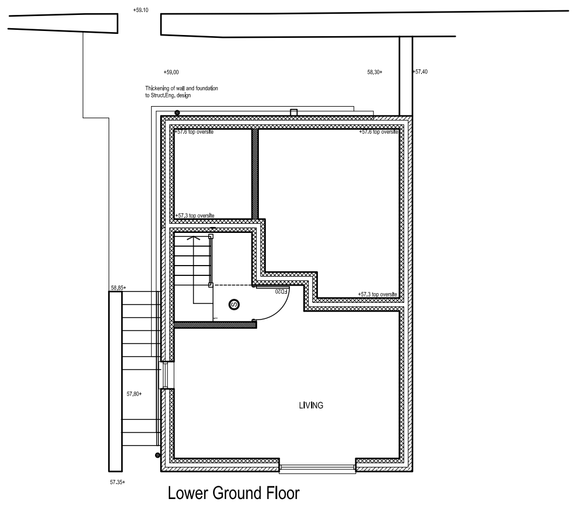


Lower Ground Floor
PLOT 3- Floor Plans

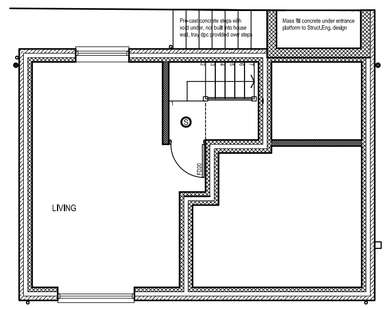


Lower Ground Floor
PLOT 2- Floor Plans

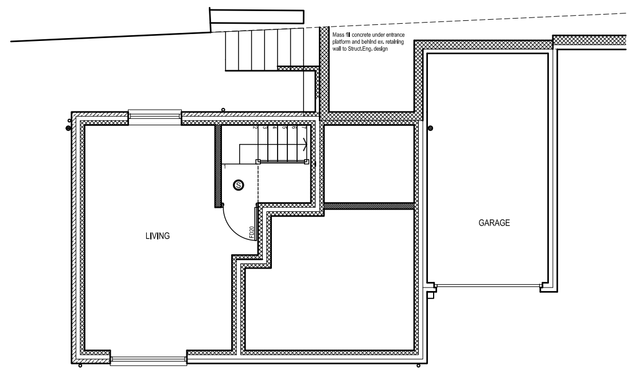


Lower Ground Floor
PLOT 1- Floor Plans

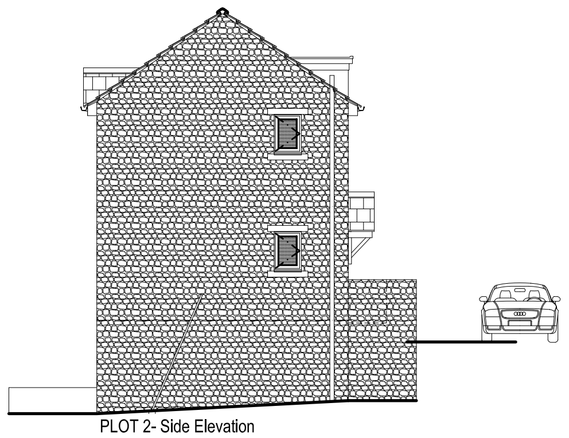

PLOT 2- Side Elevation

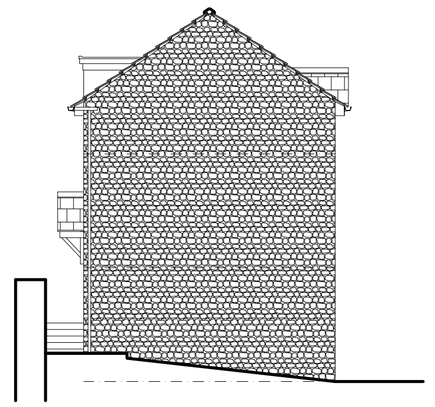


PLOT 2- Side Elevation

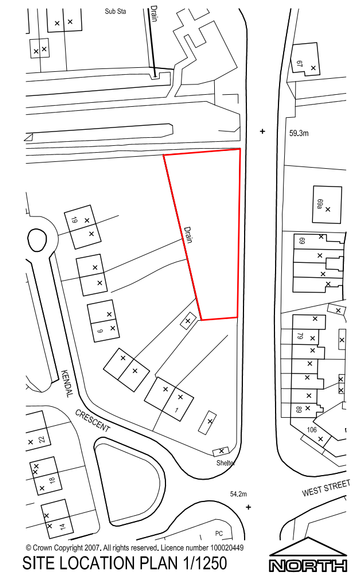


© Crown Copyright 2007. All rights reserved. Licence number 100020449


SITE LOCATION PLAN 1/1250

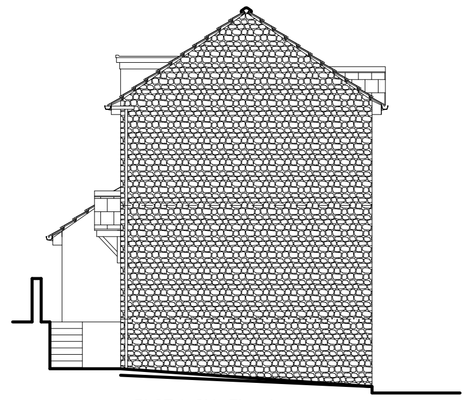


PLOT 1- Side Elevation

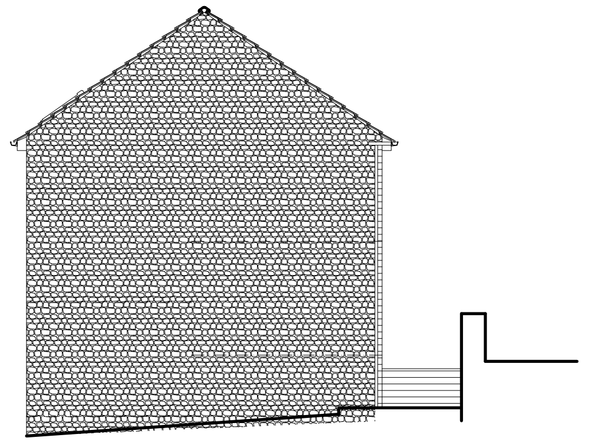

PLOT 3- Side Elevation

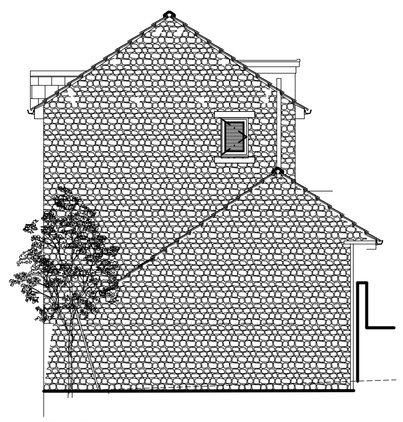

PLOT 1- Side Elevation

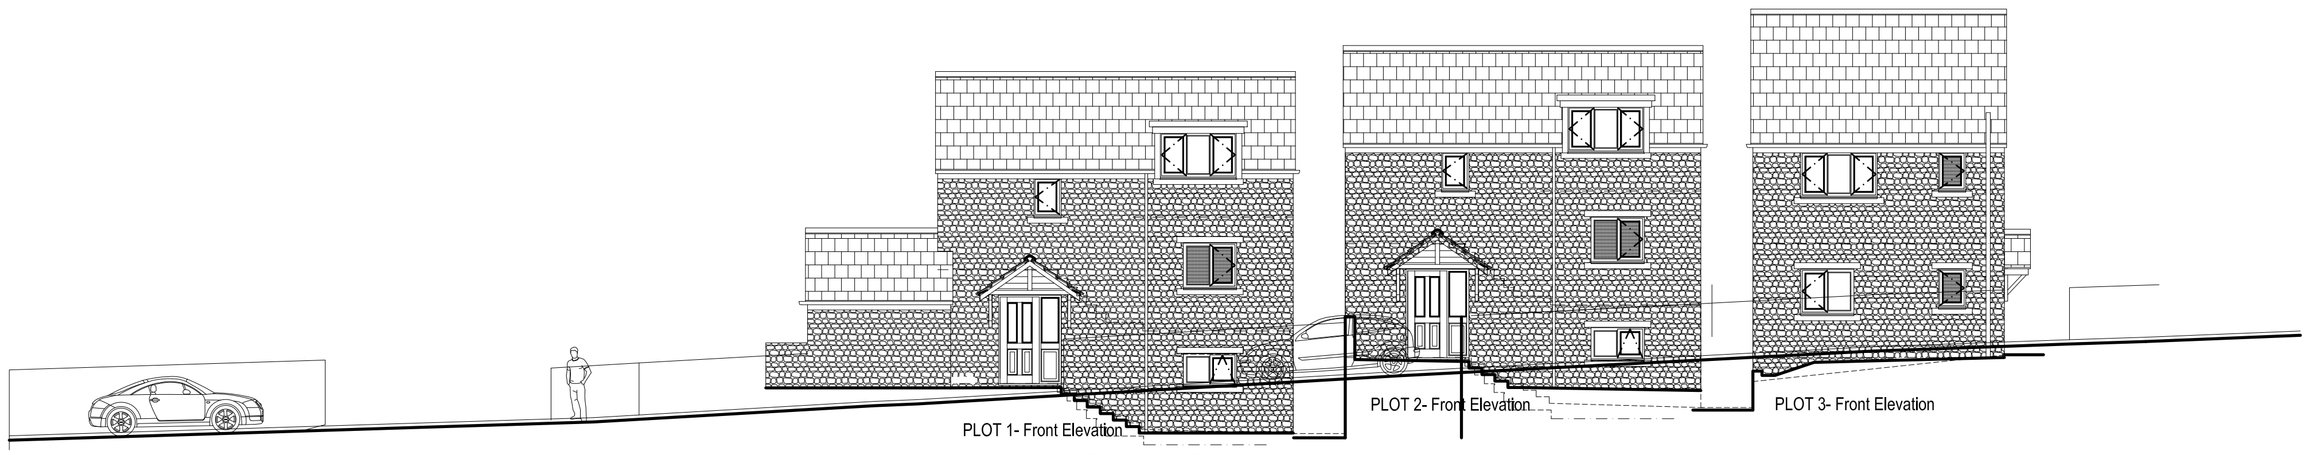


PLOT 1- Front Elevation

PLOT 2- Front Elevation

PLOT 3- Front Elevation

STREET ELEVATION TO PARK ROAD

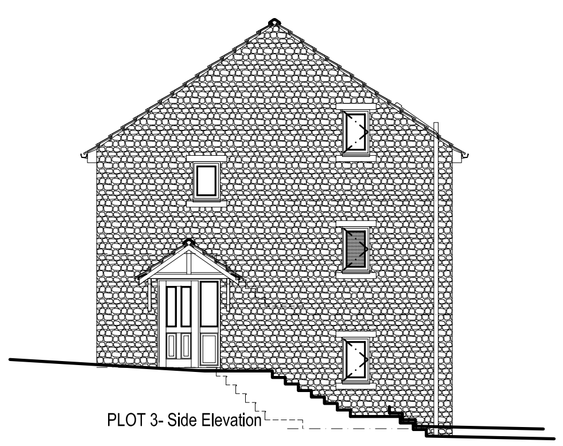

PLOT 3- Side Elevation



PLOT 3- Rear Elevation

PLOT 2- Rear Elevation

PLOT 1- Rear Elevation

STREET ELEVATION TO REAR OF SITE

Client
WENDAN CONSTRUCTION

Project
RESIDENTIAL DEVELOPMENT
PARK ROAD,
WORSBROUGH, BARNSLEY

Drawing
FLOOR PLANS AND ELEVATIONS

windle cook architects
927 Chesterfield Road. Sheffield S8 0SS
tel. 0114 235 9910
fax. 0114 235 9861

Drawn by	Date	Scale
MC	March 2013	1/100
Checked by	Drawing No.	Rev.
	07-455-C200	-