

SCALE 1:200 SITE PLAN

MR A. JOBSON
18 MIDDLECLIFFE DRIVE
CROW EDGE
SHEFFIELD
S36 4HB.

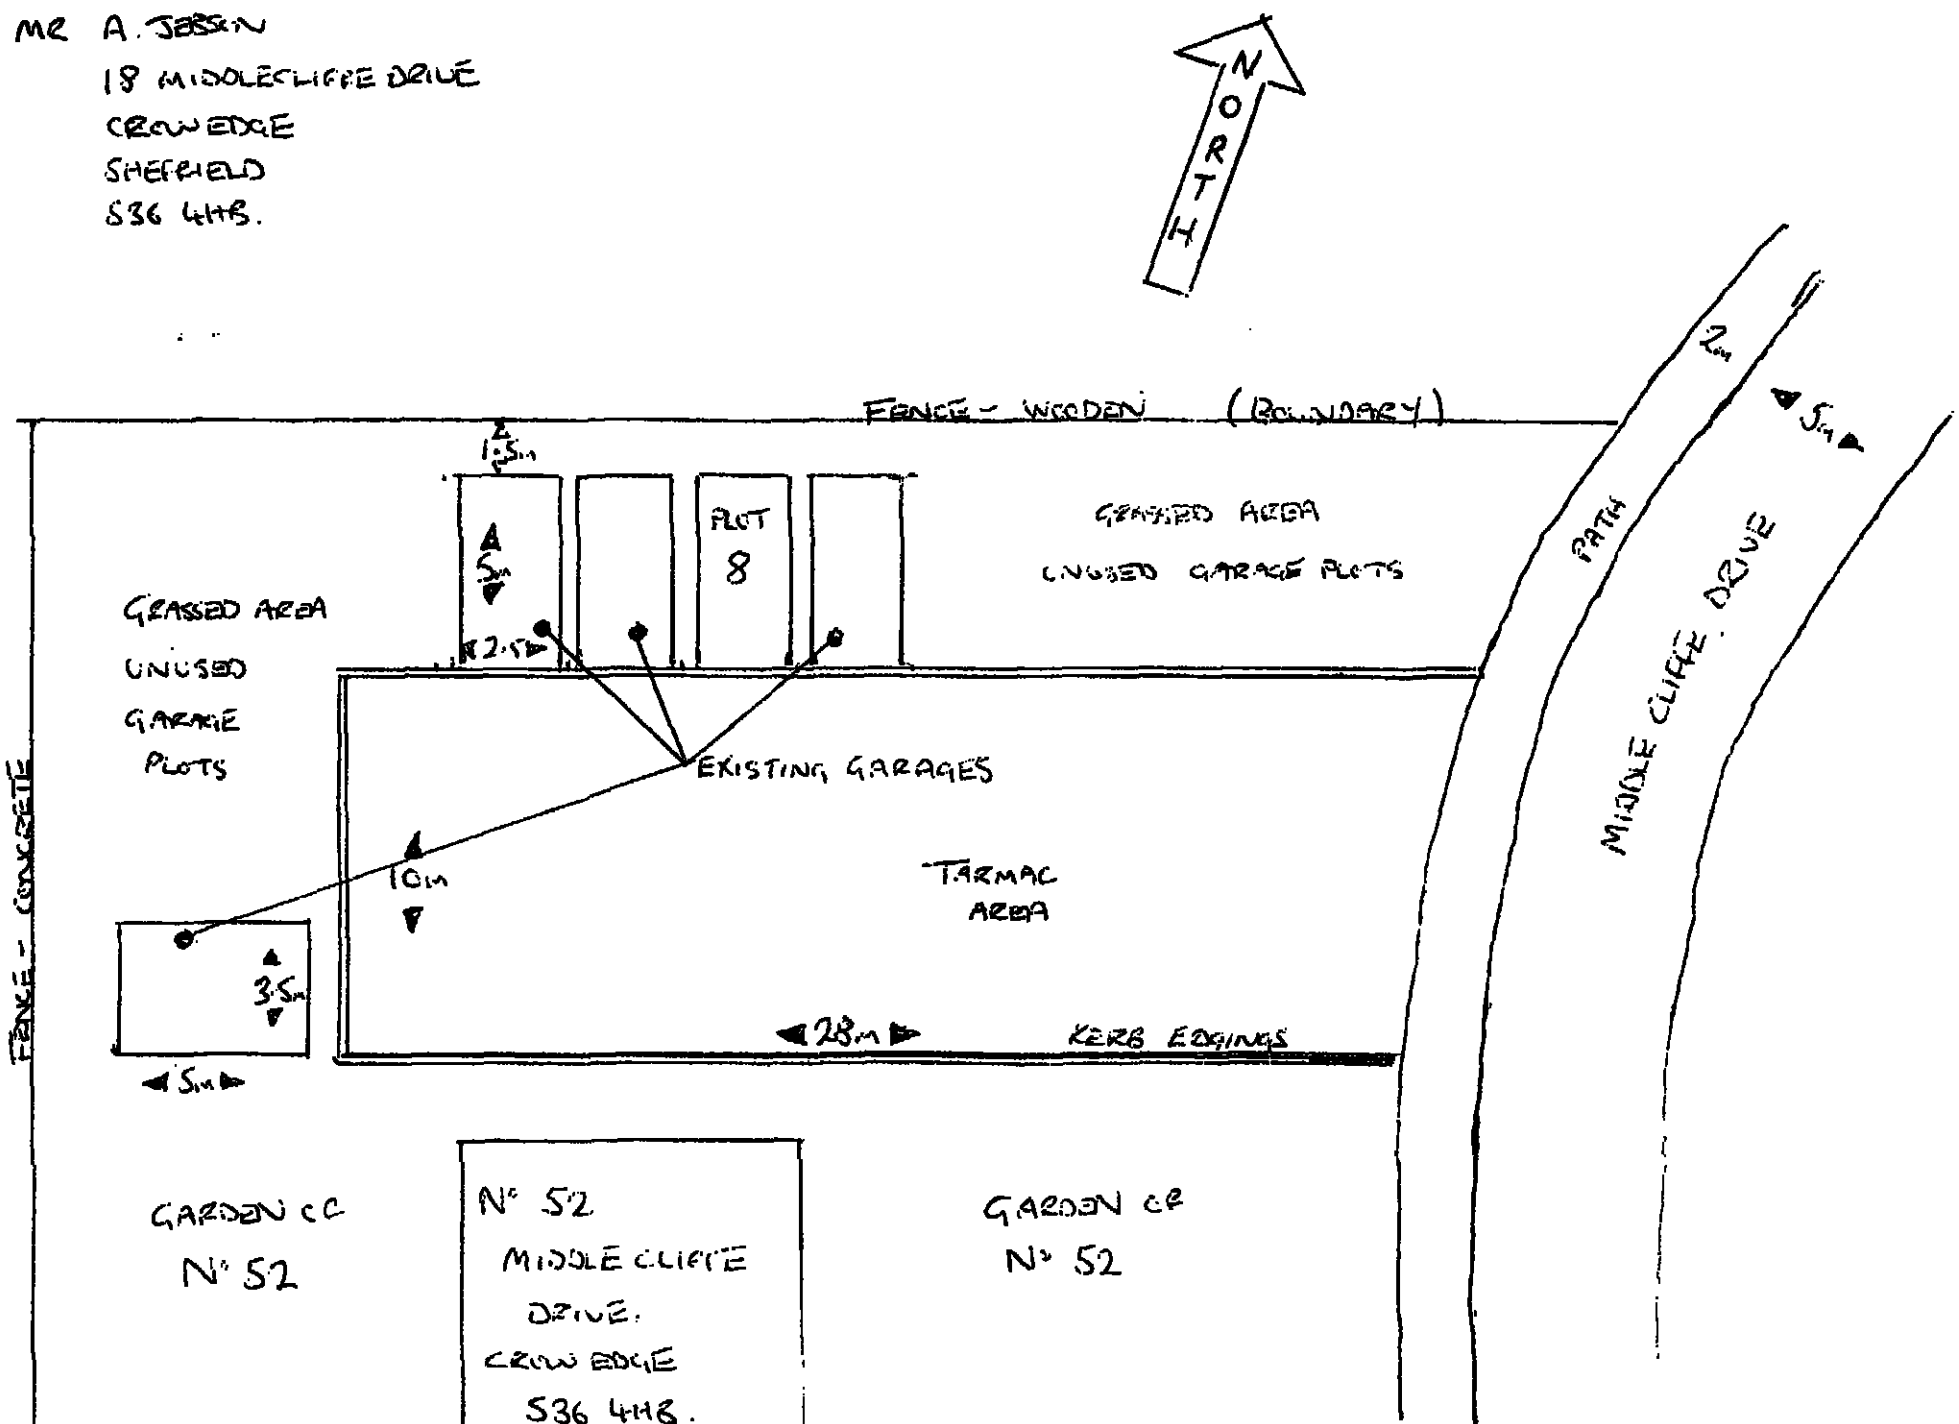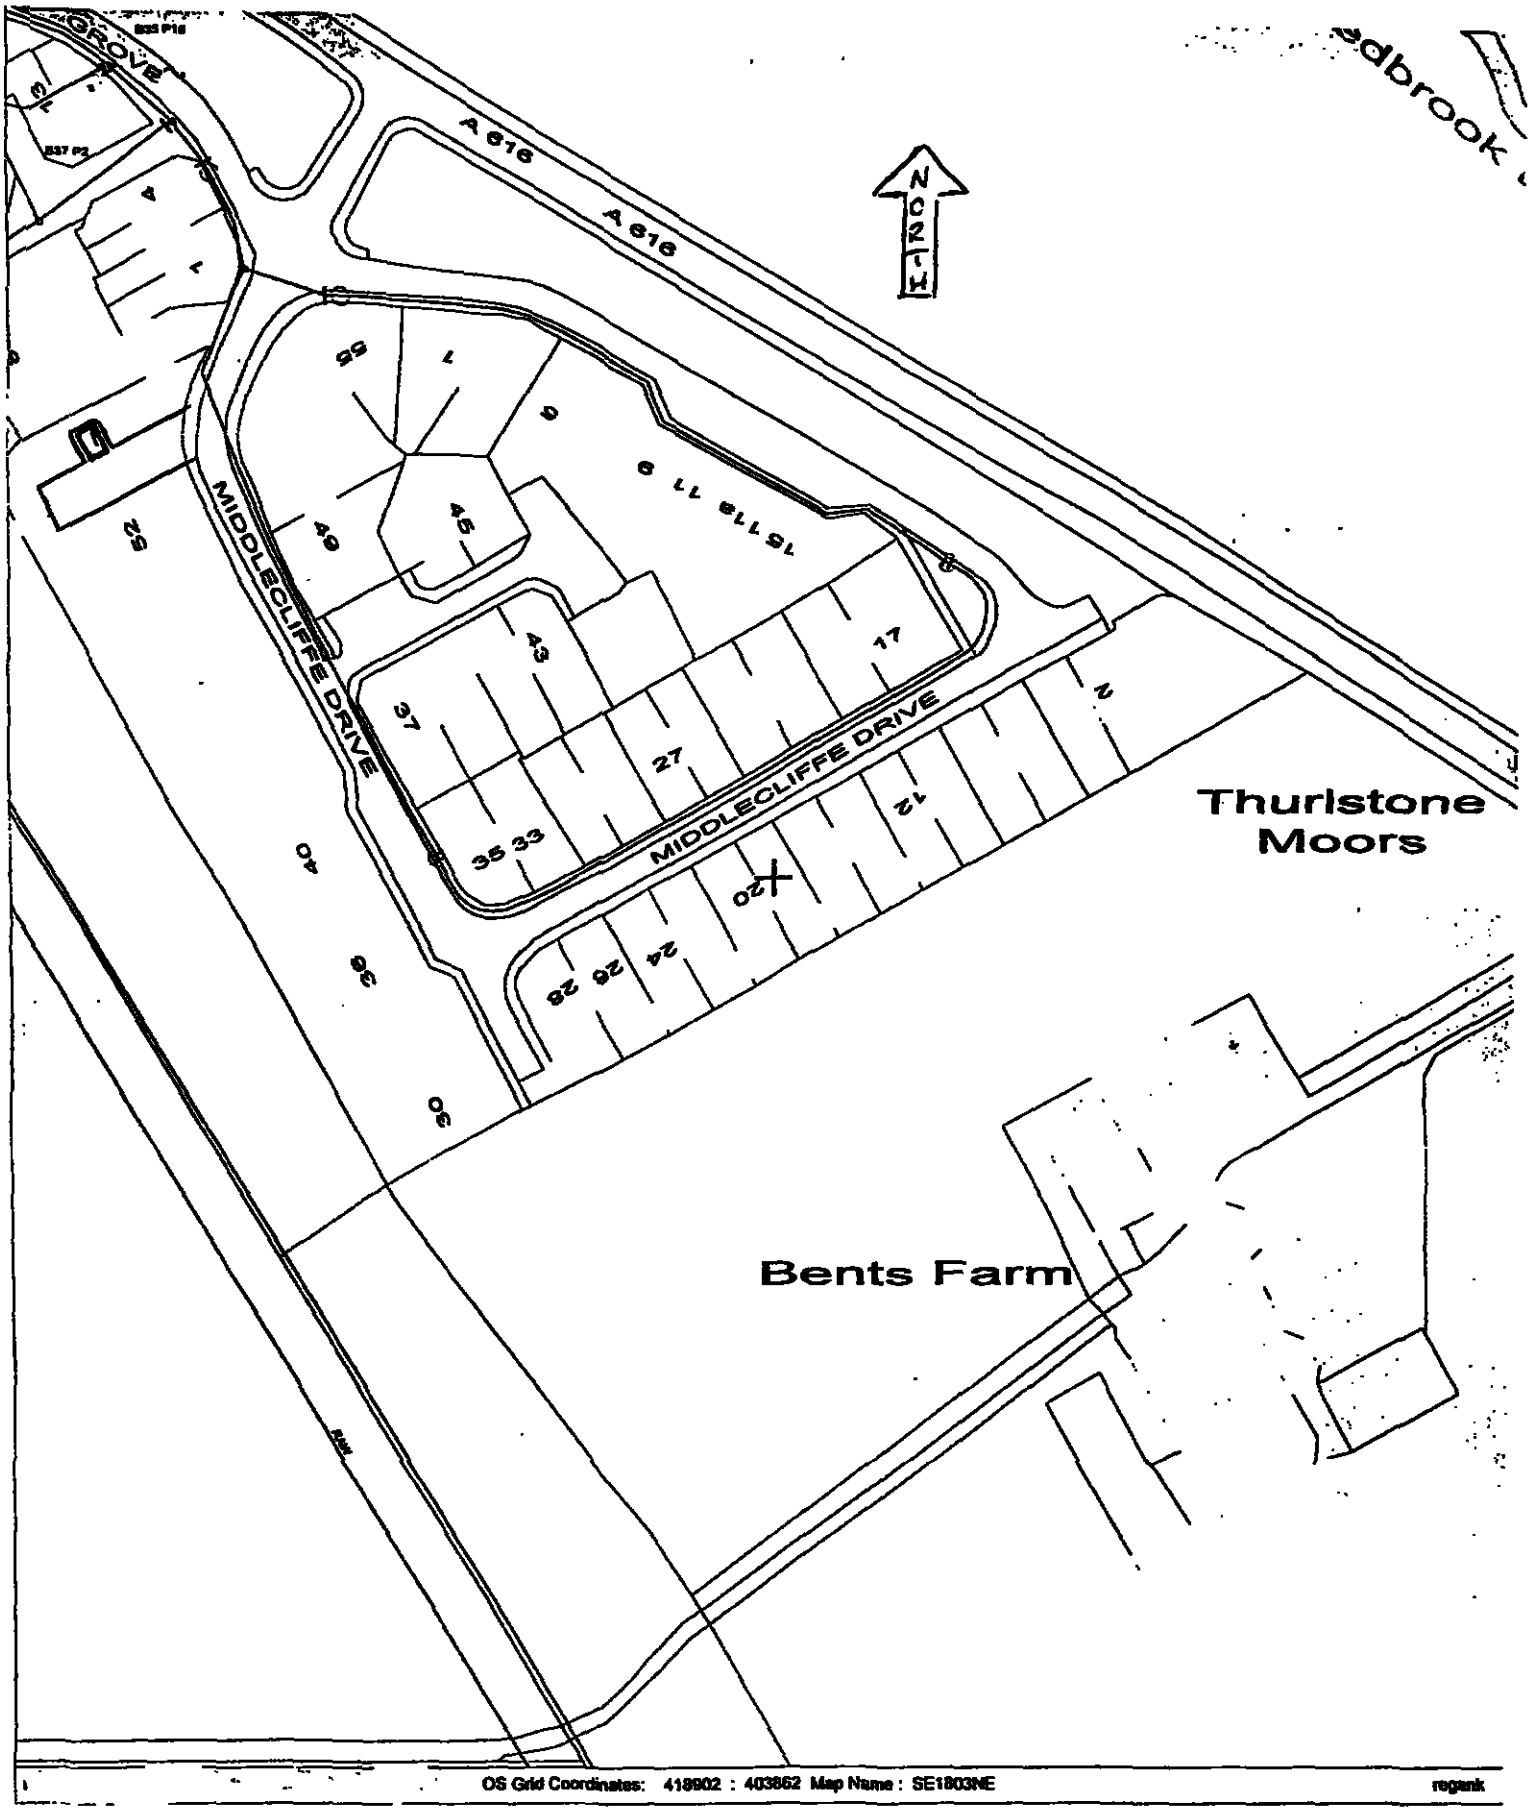


A 616
A 616
N
MIDDLECLIFFE DRIVE
MIDDLECLIFFE DRIVE
Thurlstone
Moors
Bents Farm
OS Grid Coordinates: 418902 : 403862 Map Name : SE1803NE

SAFE-MOV

SCALE 1:50

EXISTING AND PROPOSED FLOOR PLANS

MR A JOBSON
18 MIDDLECLIFFE DR
CROWDECROFT
SHEFFIELD
S36 4HB

WOODEN FENCE / BOUNDARY

1.5m

PROPOSED OUTLINE OF NEW SINGLE GARAGE

2.5m

2.5m

PLOT 8

EXISTING CONCRETE GARAGE BASE

5m

EXISTING GARAGE

5m

EXISTING GARAGE

EXISTING GARAGE

GRASSED AREA
UNUSED GARAGE PLOTS


TARMAC AREA

SCALE 1:50 PROPOSED ELEVATIONS


MR. A. JARSON
18 MIDDLE CLIFFE DR
CROWNEDGE
SHEFFIELD
S56 4HB

200mm x 200mm Roof corners/in TIN/BEHIND IN COLOUR.


ROOF, TIN SHEETS/52mm ON 100mm x 50mm JOISTS @ 400mm CENTRES

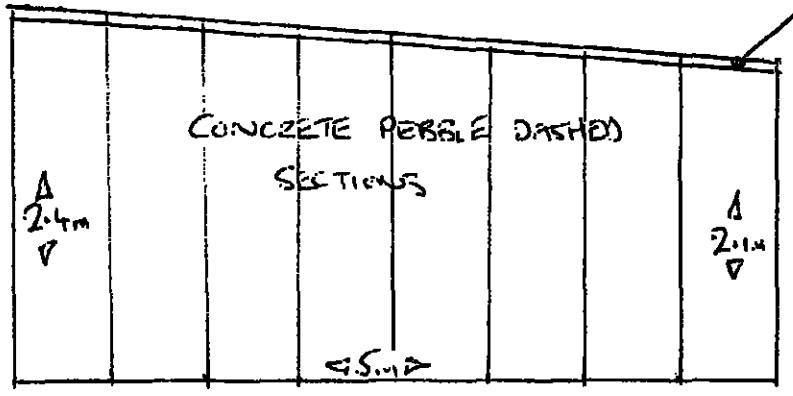


EAST ELEVATION

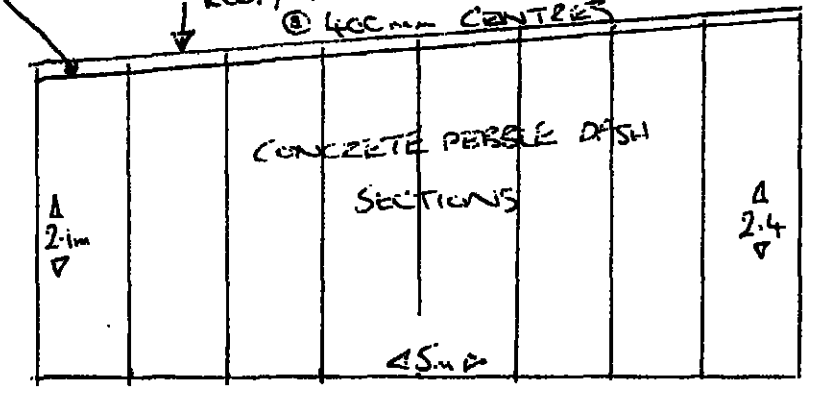

WEST ELEVATION

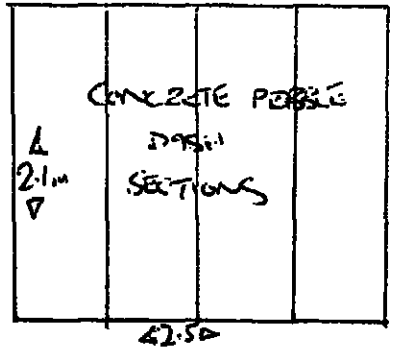

REAR ELEVATION

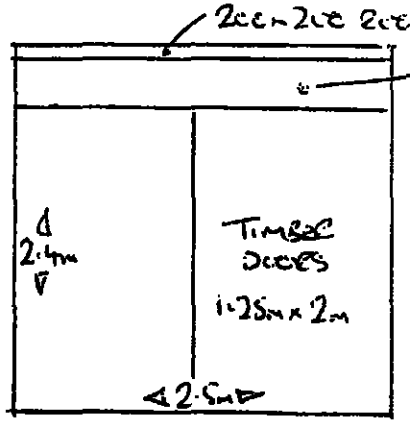

FRONT ELEVATION

SCALE 1:100

