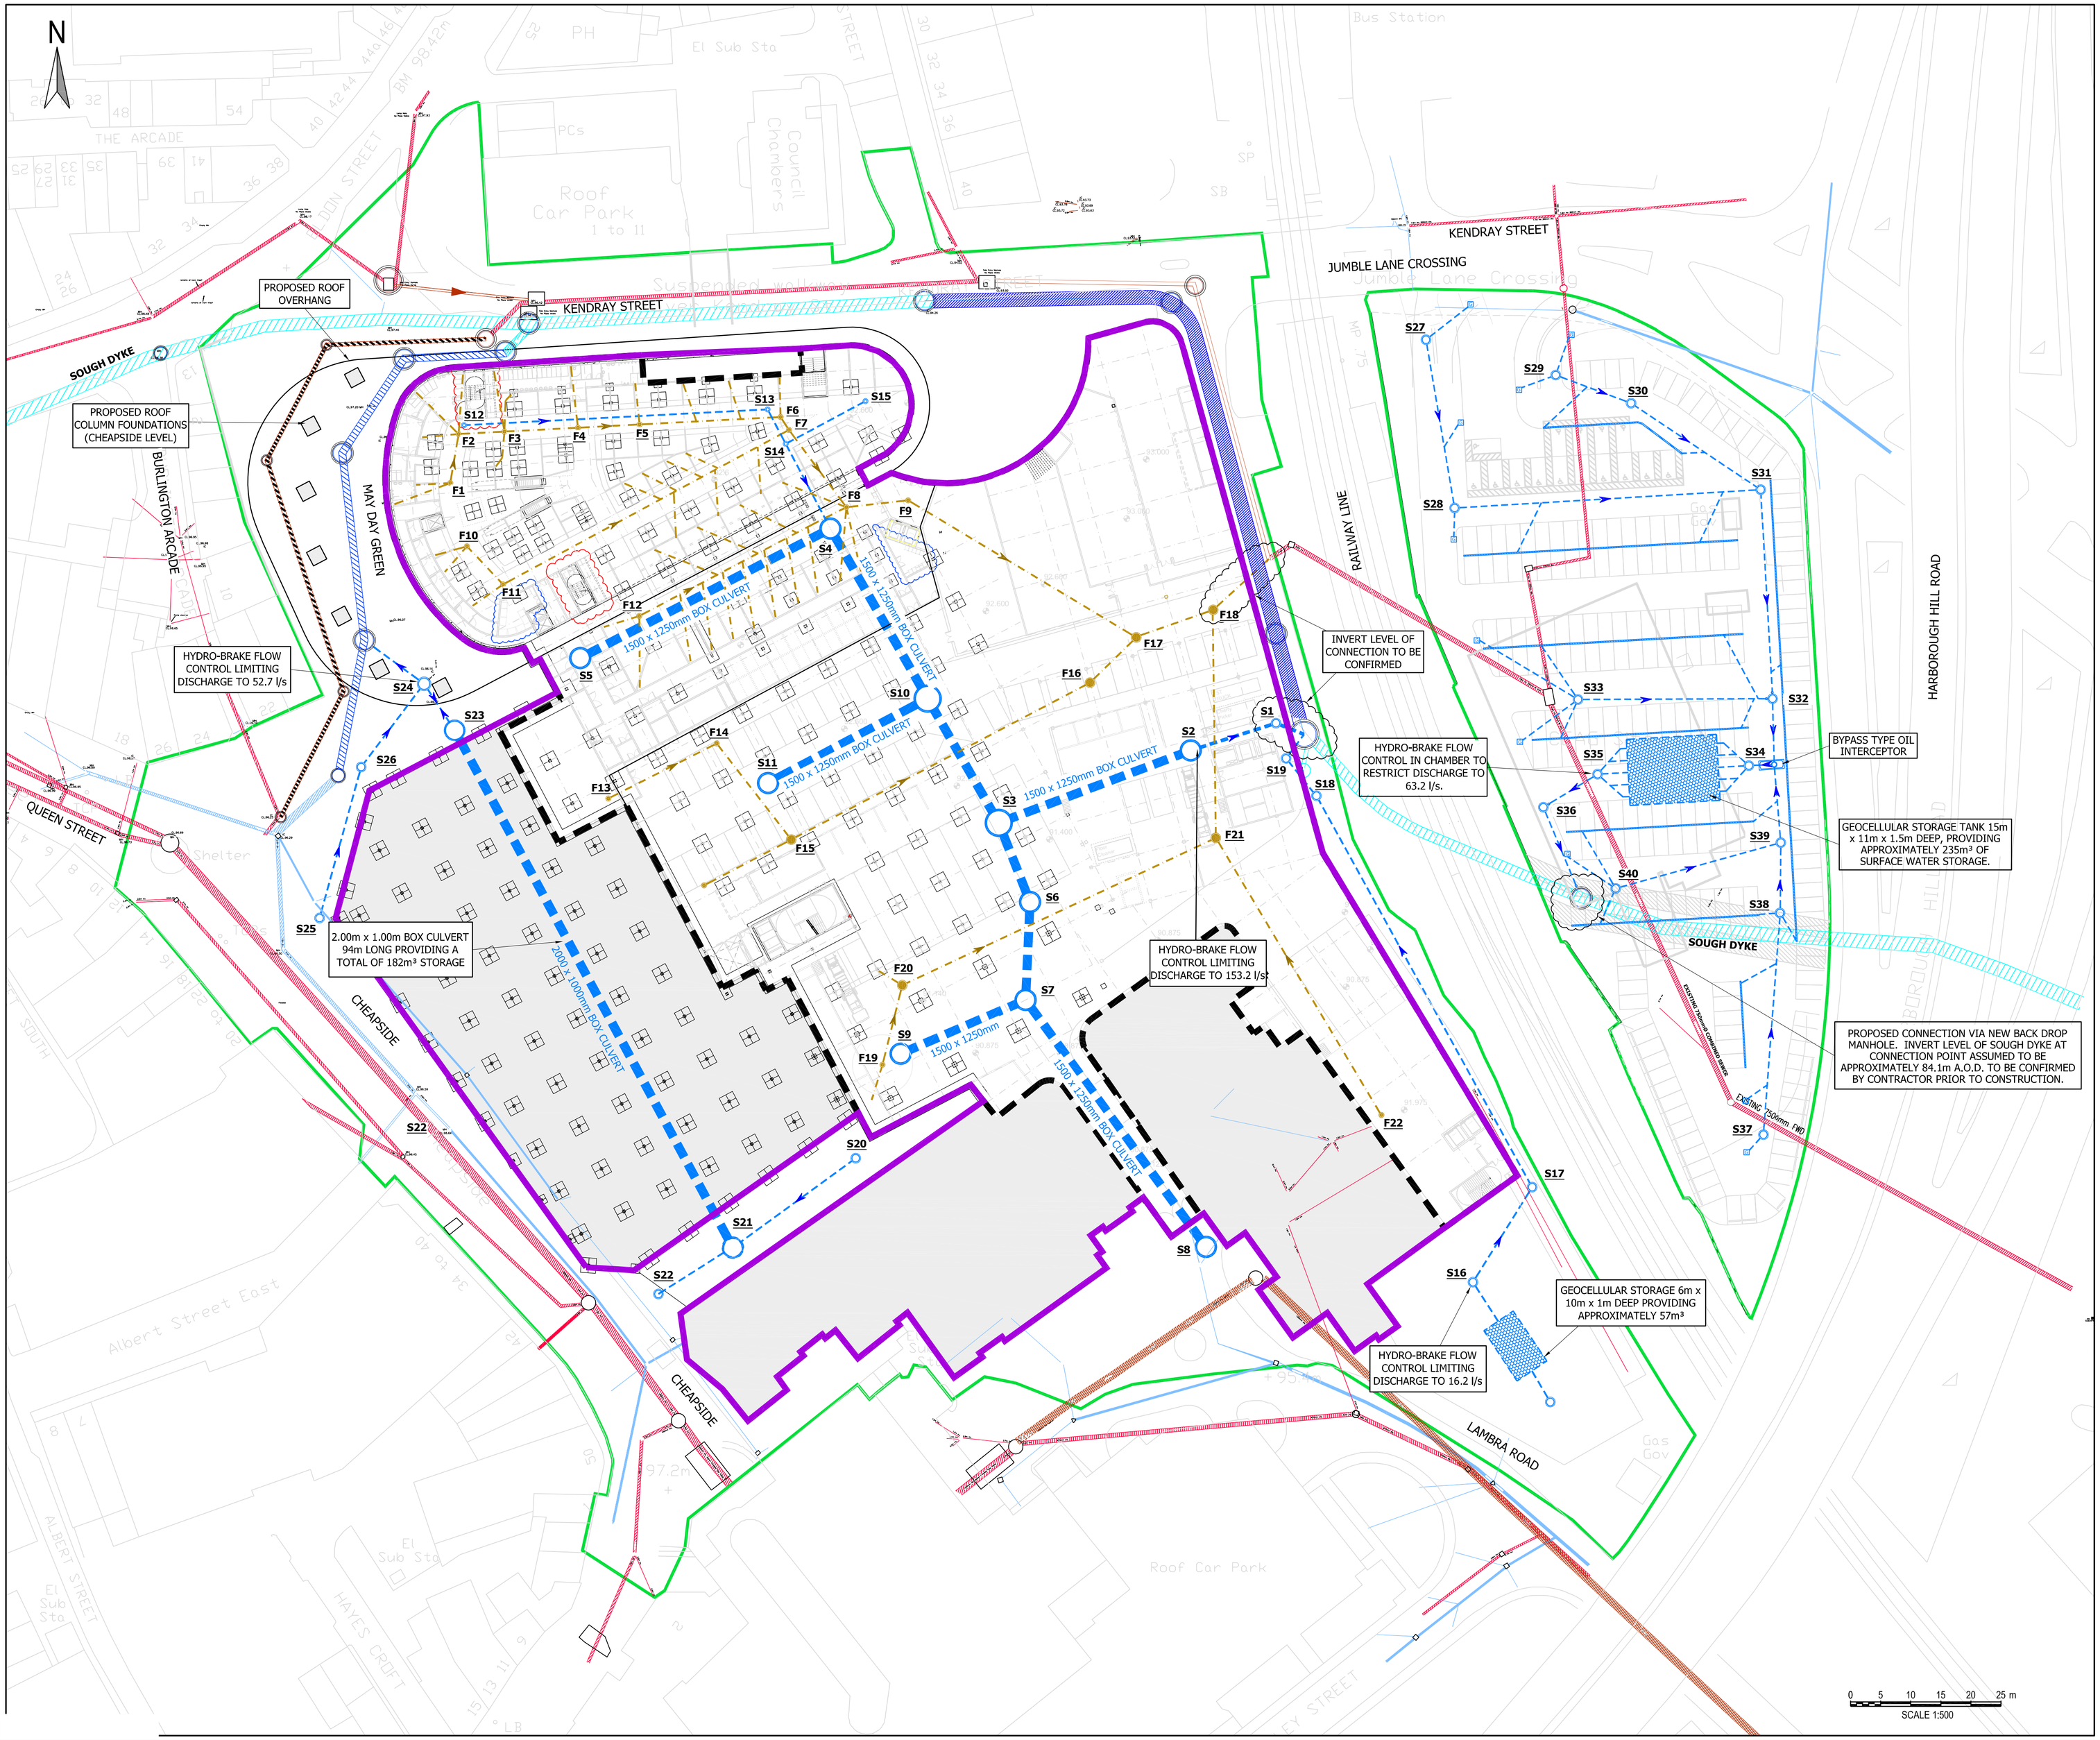


GENERAL NOTES

1. DO NOT SCALE. ALL DIMENSIONS ARE IN MILLIMETRES
2. THIS DRAWING IS TO BE READ IN CONJUNCTION WITH ALL OTHER RELEVANT CONTRACT DRAWINGS
3. THE CONTRACTOR SHOULD SITE CHECK ALL EXISTING DIMENSIONS SHOWN. ANY DISCREPANCIES ON THIS DRAWING IDENTIFIED BY THE CONTRACTOR SHOULD BE BROUGHT TO THE ATTENTION OF THE ENGINEER PRIOR TO CONSTRUCTION ON SITE
4. THE CONTRACTOR SHALL CONFORM TO ALL STATUTORY AUTHORITY REQUIREMENTS, CHECKING WITH THE EMPLOYER/CLIENT TO IDENTIFY BOTH BELOW GROUND AND OVERHEAD SERVICES. CONTRACTOR TO FULLY COMPLY WITH ALL CDM, H&S AND PARTY WALL ACTS THAT ARE CURRENT. ALL BS REFERENCES ARE TO CURRENT EDITIONS.
5. ALL TEMPORARY WORKS FOR FORMWORK, EXCAVATIONS ETC., TO BE THE DESIGN RESPONSIBILITY OF THE CONTRACTOR.
6. ALL LEVELS ARE IN METRES (A.O.D.)

KEY

- PLANNING BOUNDARY
- PROPOSED BUILDING FOOTPRINT

EXISTING FEATURES:

- EXISTING SURFACE WATER CULVERT
- SURFACE WATER CULVERT TO BE ABANDONED
- EXISTING COMBINED SEWER
- COMBINED SEWER TO BE ABANDONED
- SOUGH DYKE (CONTROLLED WATERCOURSE)

PROPOSED FEATURES:

- PROPOSED SURFACE WATER SEWER DIVERSION
- PROPOSED COMBINED SEWER DIVERSION
- PROPOSED INTERCHANGE LEVEL EXTENTS
- PROPOSED BOX CULVERT SECTIONS
- PROPOSED SW DRAINAGE
- PROPOSED SW STORAGE
- PROPOSED FW DRAINAGE

Reproduced from Ordnance Survey Digital Data by permission of Ordnance Survey ® on behalf of the Controller of Her Majesty's Stationery Office. © Crown Copyright. All rights reserved. Reference number 10017603.

DRAFT ISSUE

Rev	Description	By	Chk	App	Date

Client

The 1249 REGENERATION PARTNERSHIP LLP

CZWG 17 Bowling Green Lane London EC1R 0QB Tel 020 7251 0528 Fax 020 7250 0264 www.czwg.com

HolderMathias 10 Conduit Street London W1S 2XF Tel 020 7287 0712 Fax 020 7287 1115 www.holdermathias.com

NEWSTEAD COURT, LITTLE OAK DRIVE
SHERWOOD BUSINESS PARK
ANNESLEY, NOTTINGHAMSHIRE
NG15 0DR

TEL: +44 (0)1623 684 500
FAX: +44 (0)1623 684 550
e-mail: nottingham@wyg.com

Project:

BARNSLEY MARKETS
BARNSLEY TOWN CENTRE
THE 1249 REGENERATION PARTNERSHIP LLP

Drawing Title:

FLOOD RISK ASSESSMENT
INDICATIVE DRAINAGE LAYOUT PLAN

Scale at A1	Drawn By	Date	Checked By	Date	Approved By	Date
1:500	EM	04.05.11	CD	04.05.11	SM	04.05.11

Project No.	Office	Type	Drawing No.	Revision
A066979	51	C&S	1317	

© WYG Group Ltd.