

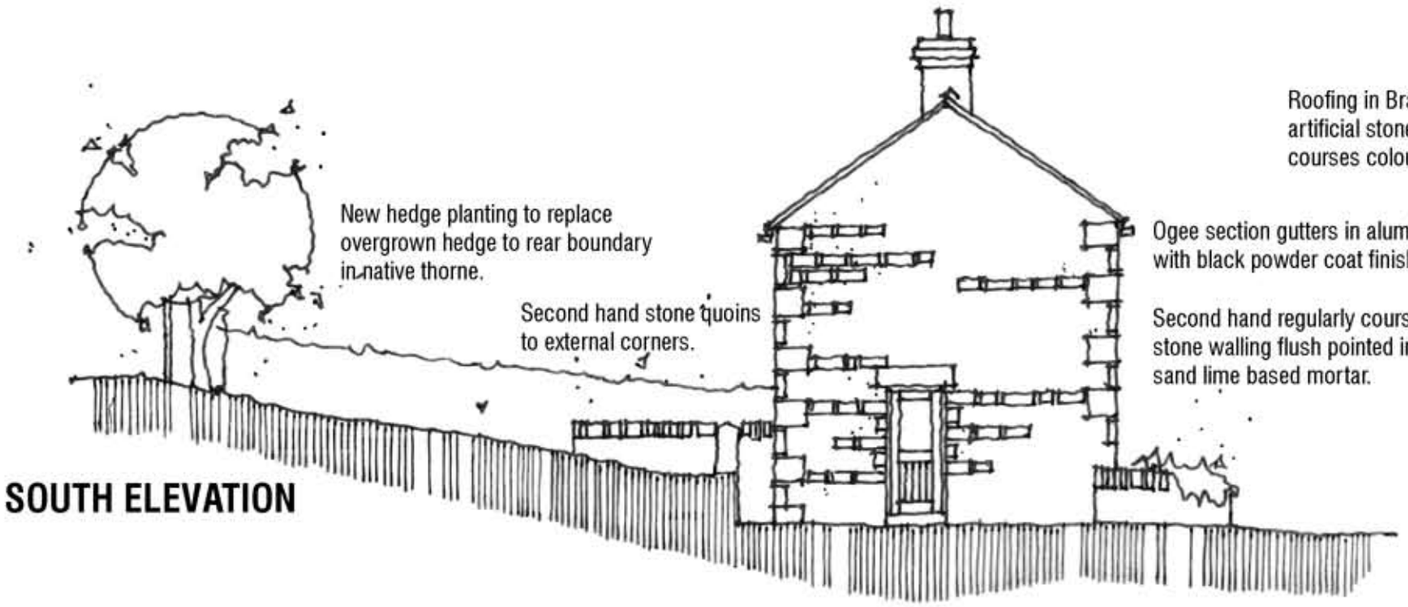



SOUTH ELEVATION

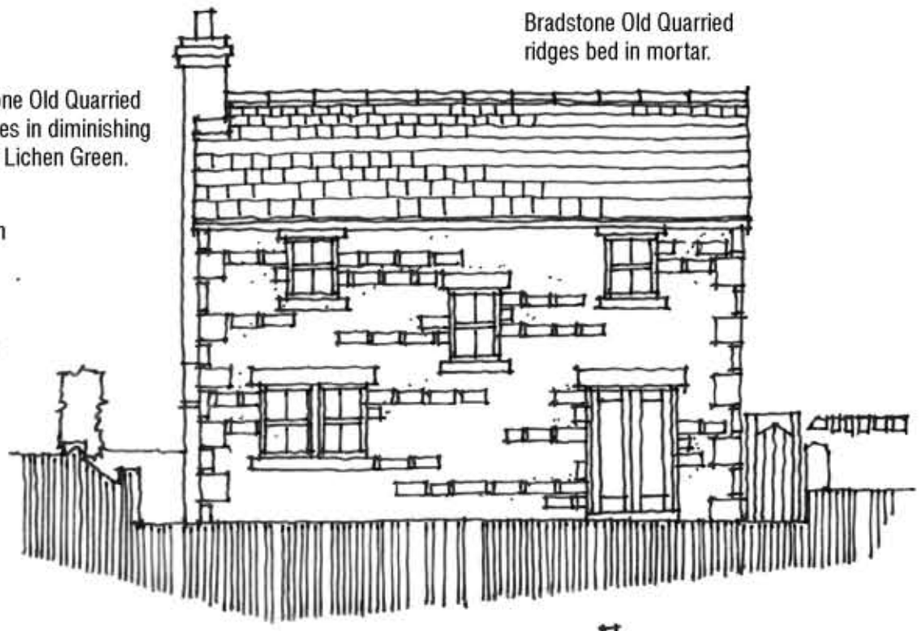


EAST ELEVATION

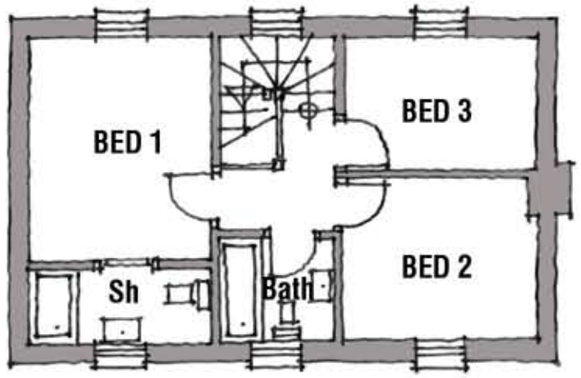


First Floor Plan

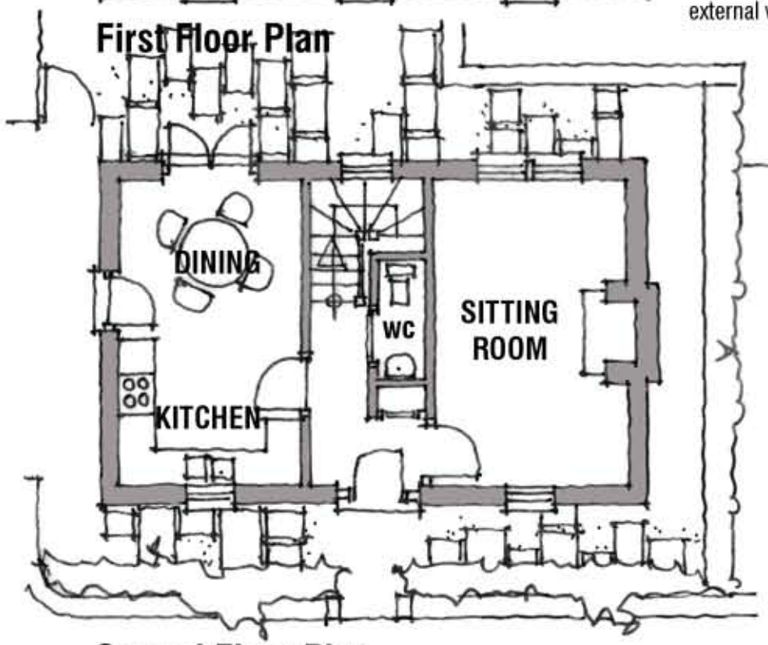

Ground Floor Plan

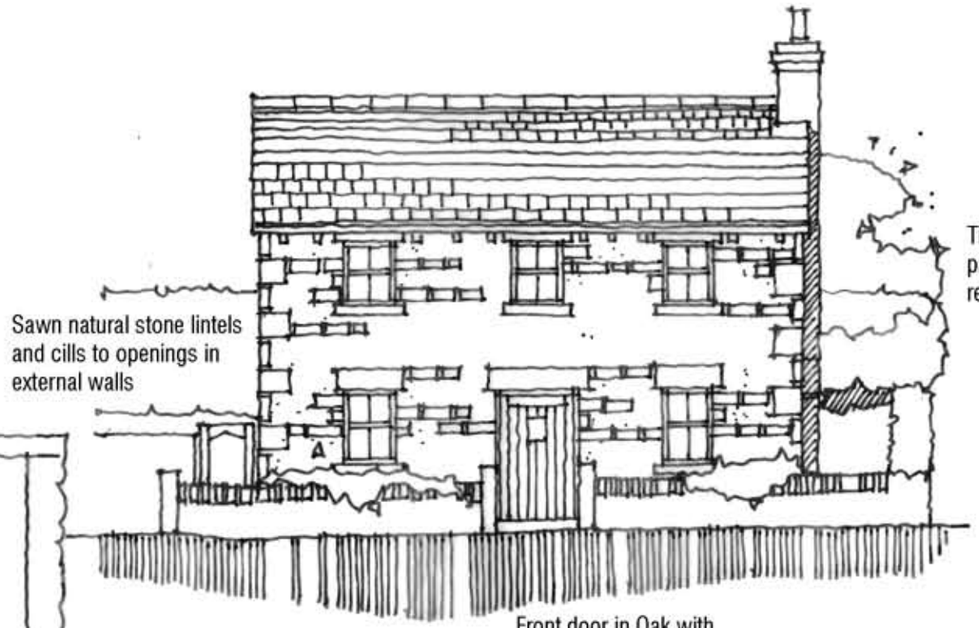

WEST ELEVATION

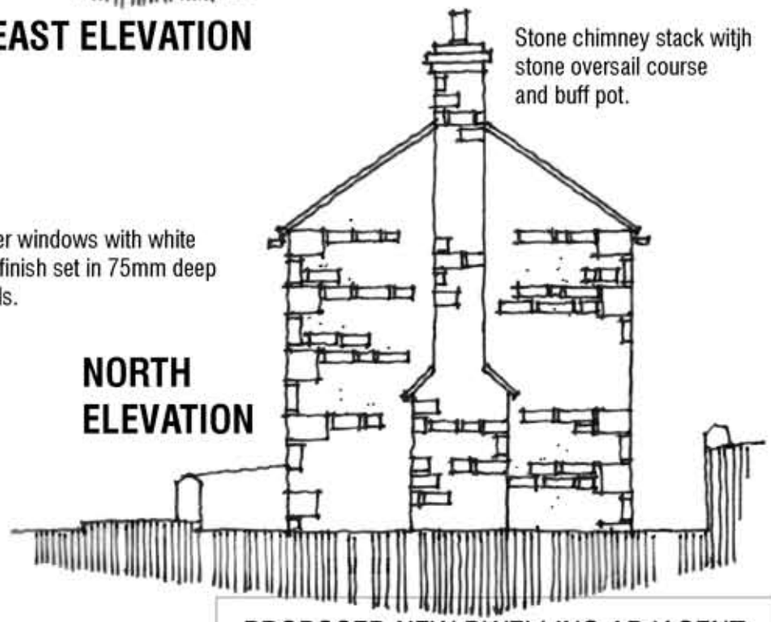

NORTH ELEVATION

PROPOSED NEW DWELLING ADJACENT
5 CARR HEAD ROAD HOWBROOK
WORTLEY SHEFFIELD

PROPOSALS

mboothdesign
architectural design and building consultants

Fairfield House
Berneslai Close Barnsley
S70 2FL
T: 01226 286256
M: 07881898300
E: mboothdesign@btconnect.com

Date: Feb 2013
Scale 1:100 @ A3
Ref 12.52
Drwg No **P2**