

- All dimensions must be checked on site by the contractor prior to construction
- Do not scale off this drawing for construction purposes
- Any discrepancies between drawings and / or specifications should be reported to the designer prior to any work commencing

Rev: Date: Amendments: Drg By:

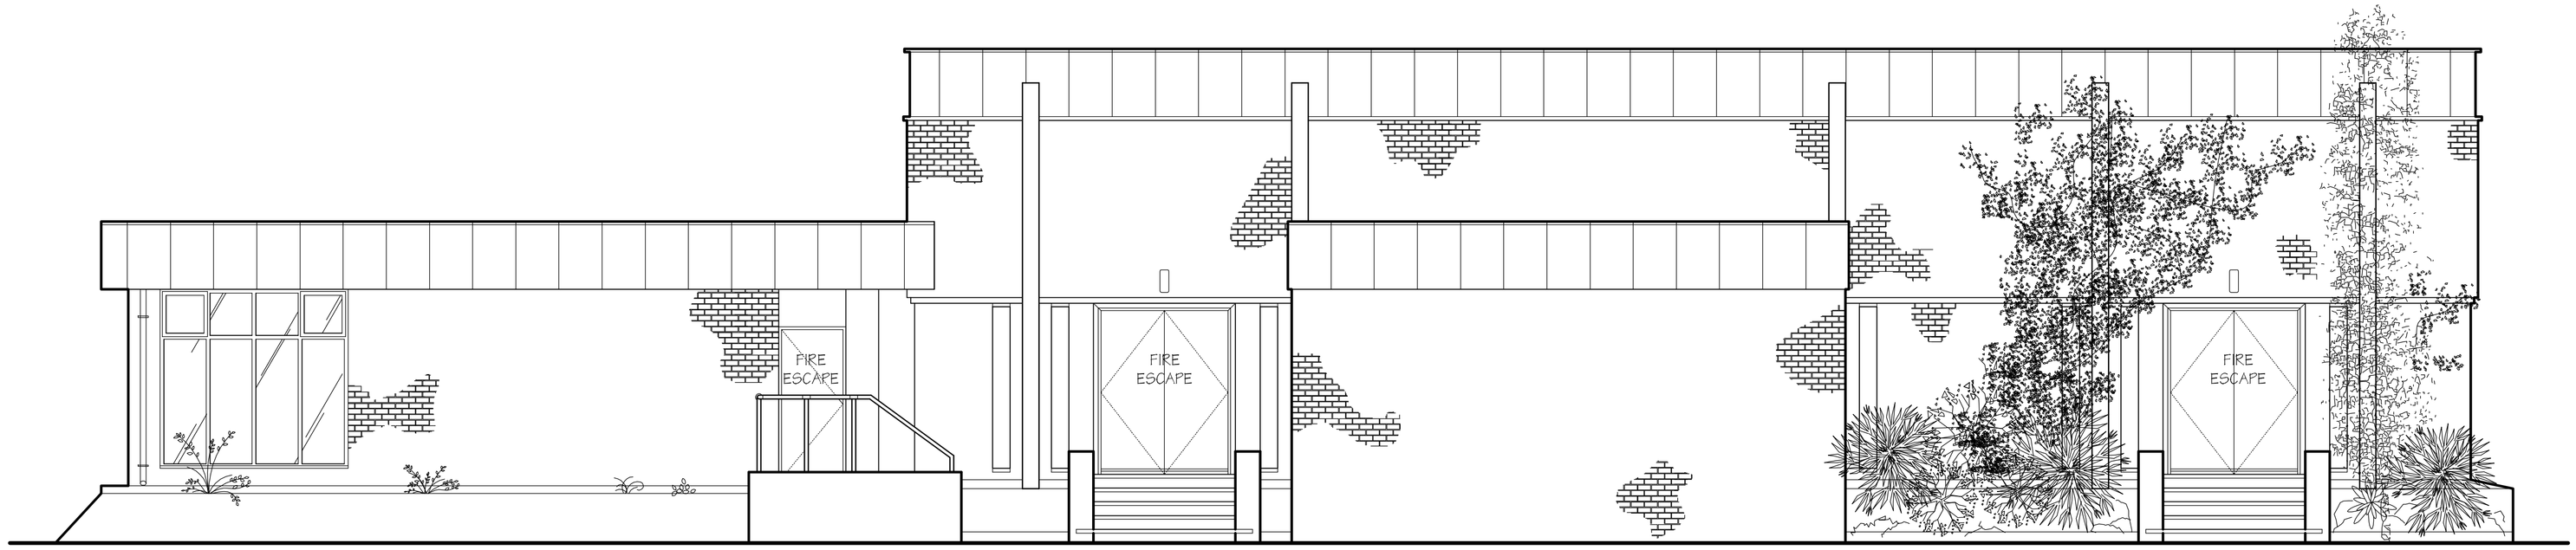


EXISTING NORTH FACING FRONT ELEVATION
Scale 1:50

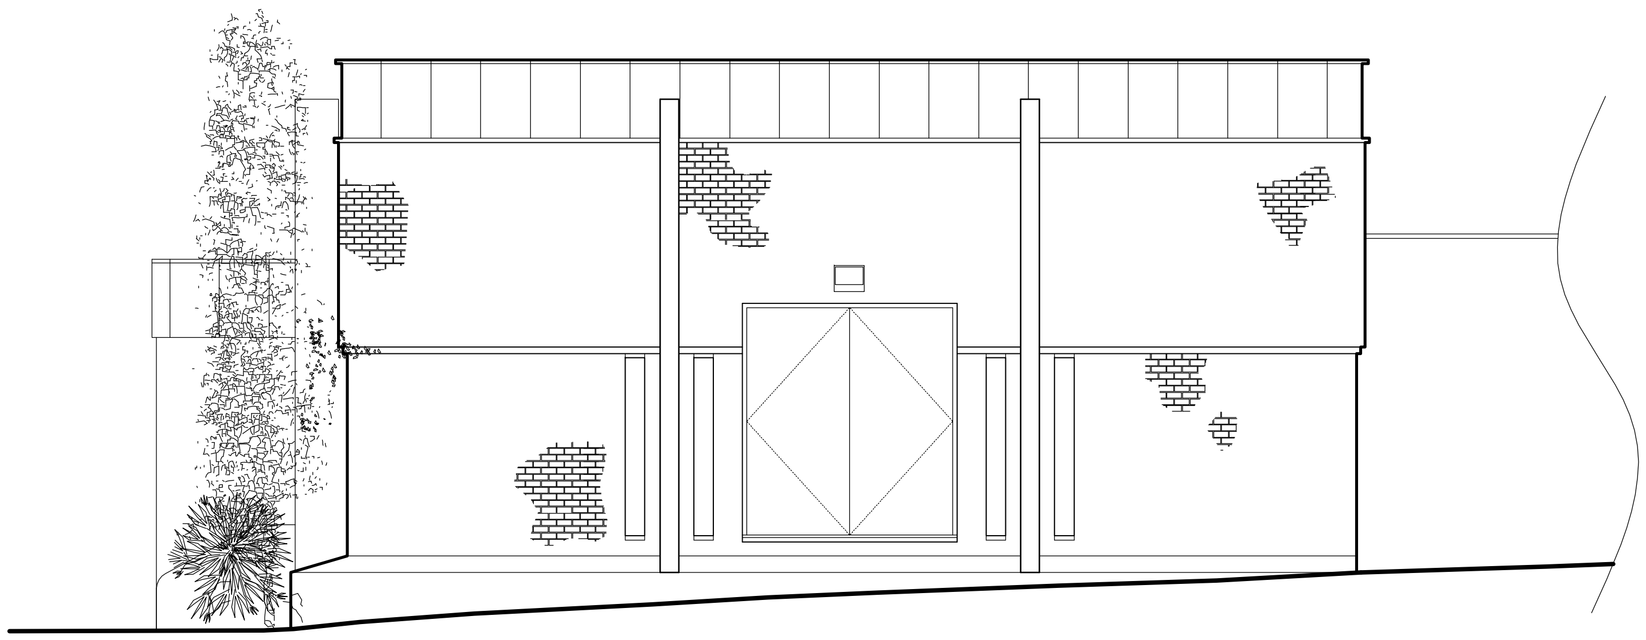


EXISTING WEST FACING SIDE ELEVATION
Scale 1:50

GENERAL NOTES:
- ALL MATERIALS TO THE APPROVAL OF THE LOCAL AUTHORITY PLANNING OFFICER & DESIGNER THROUGH PHYSICAL SAMPLES.
- THIS PLANNING DRAWING IS TO BE READ IN CONJUNCTION WITH CORRESPONDING DRAWINGS;
1049-20.01 EXISTING PLAN & ELEVATIONS
1049-20.02 PROPOSED PLAN & ELEVATIONS

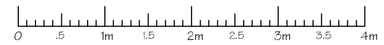

SCALE BAR 1:50@A1
(ELEVATIONS SHOWN AT 1:50 SCALE)

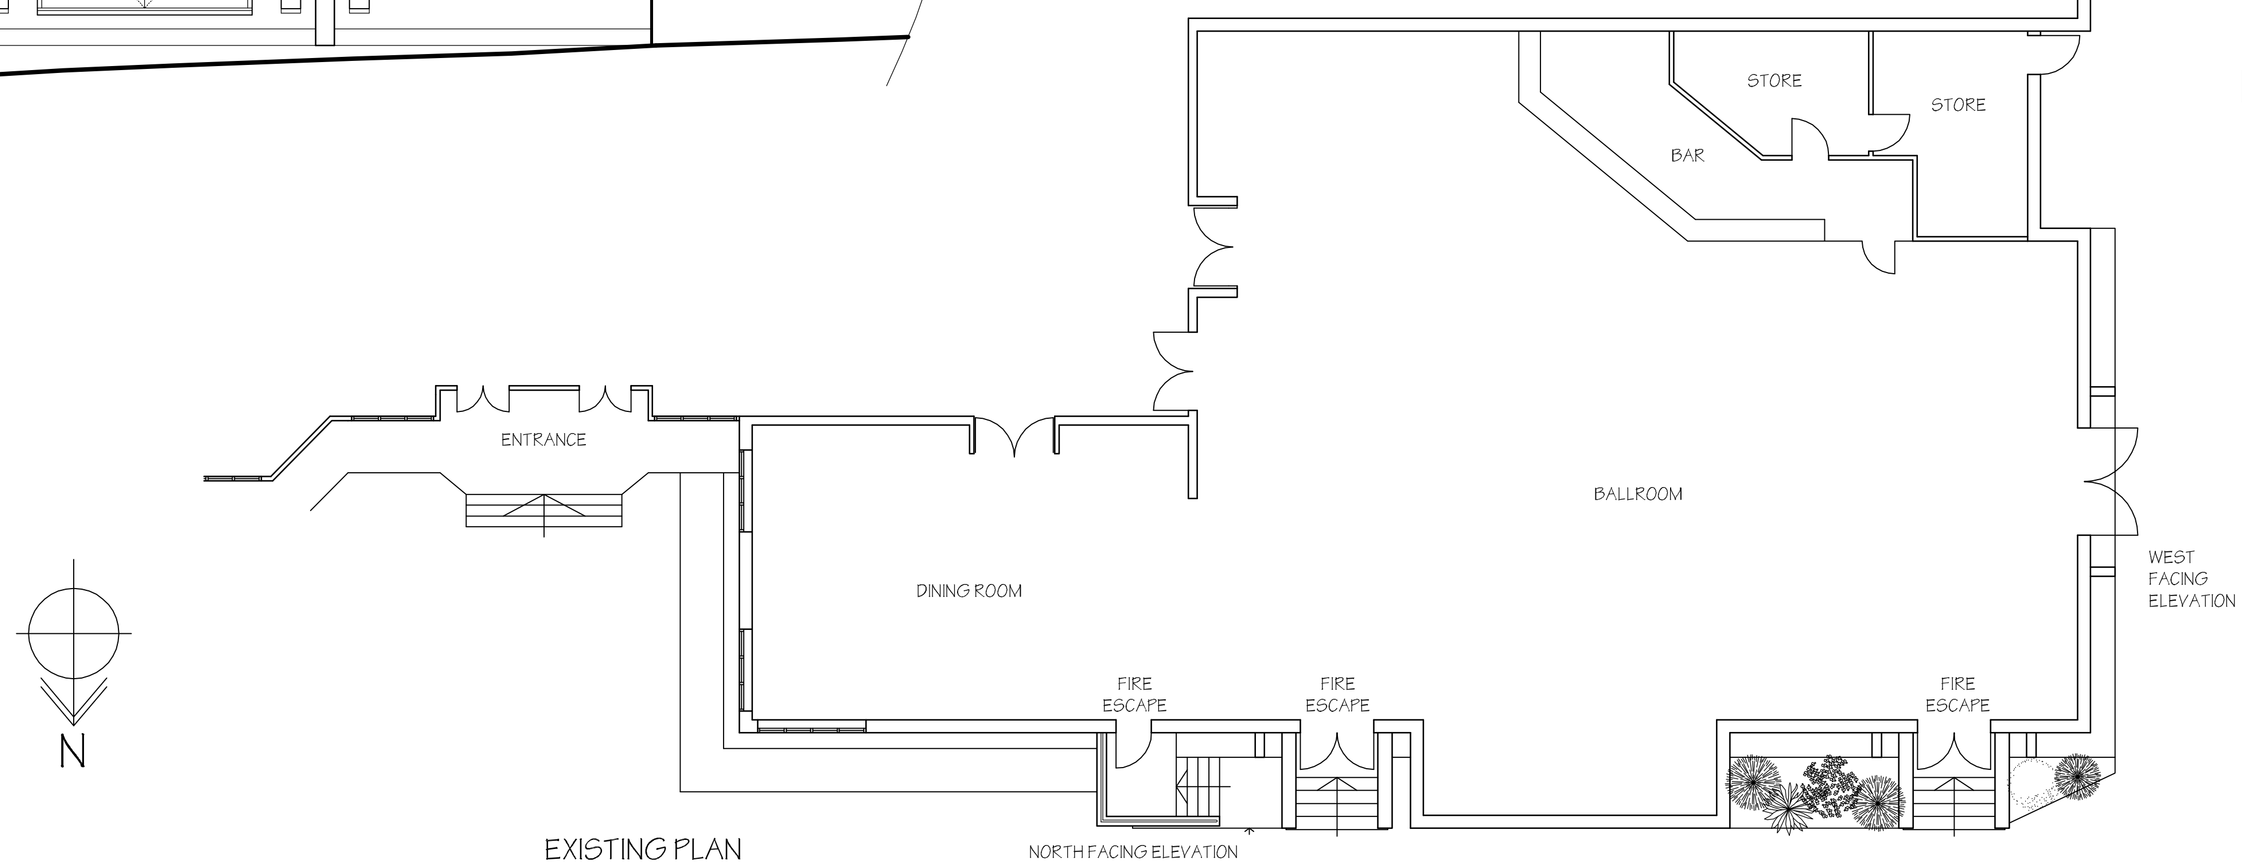

EXISTING PLAN
Scale 1:100

matthewsmee
interior design & architecture
One Navigation Court, Calder Park, Wakefield, WF2 7BJ
Tel: 01924 229170 Fax: 0844 443 8733
www.matthewsmee.co.uk

Checked by Designer : Checked by Manager :

Scale: 1:50 @A1 | Drawn By: DC | Date: JULY'11

Title:
EXISTING PLAN & ELEVATIONS
ARDSLEY HOUSE HOTEL, ARDSLEY, BARNSLEY, S71 5EH

Client: AKKERON

Drawing No: MM1049/20.01

© MatthewsMee Ltd