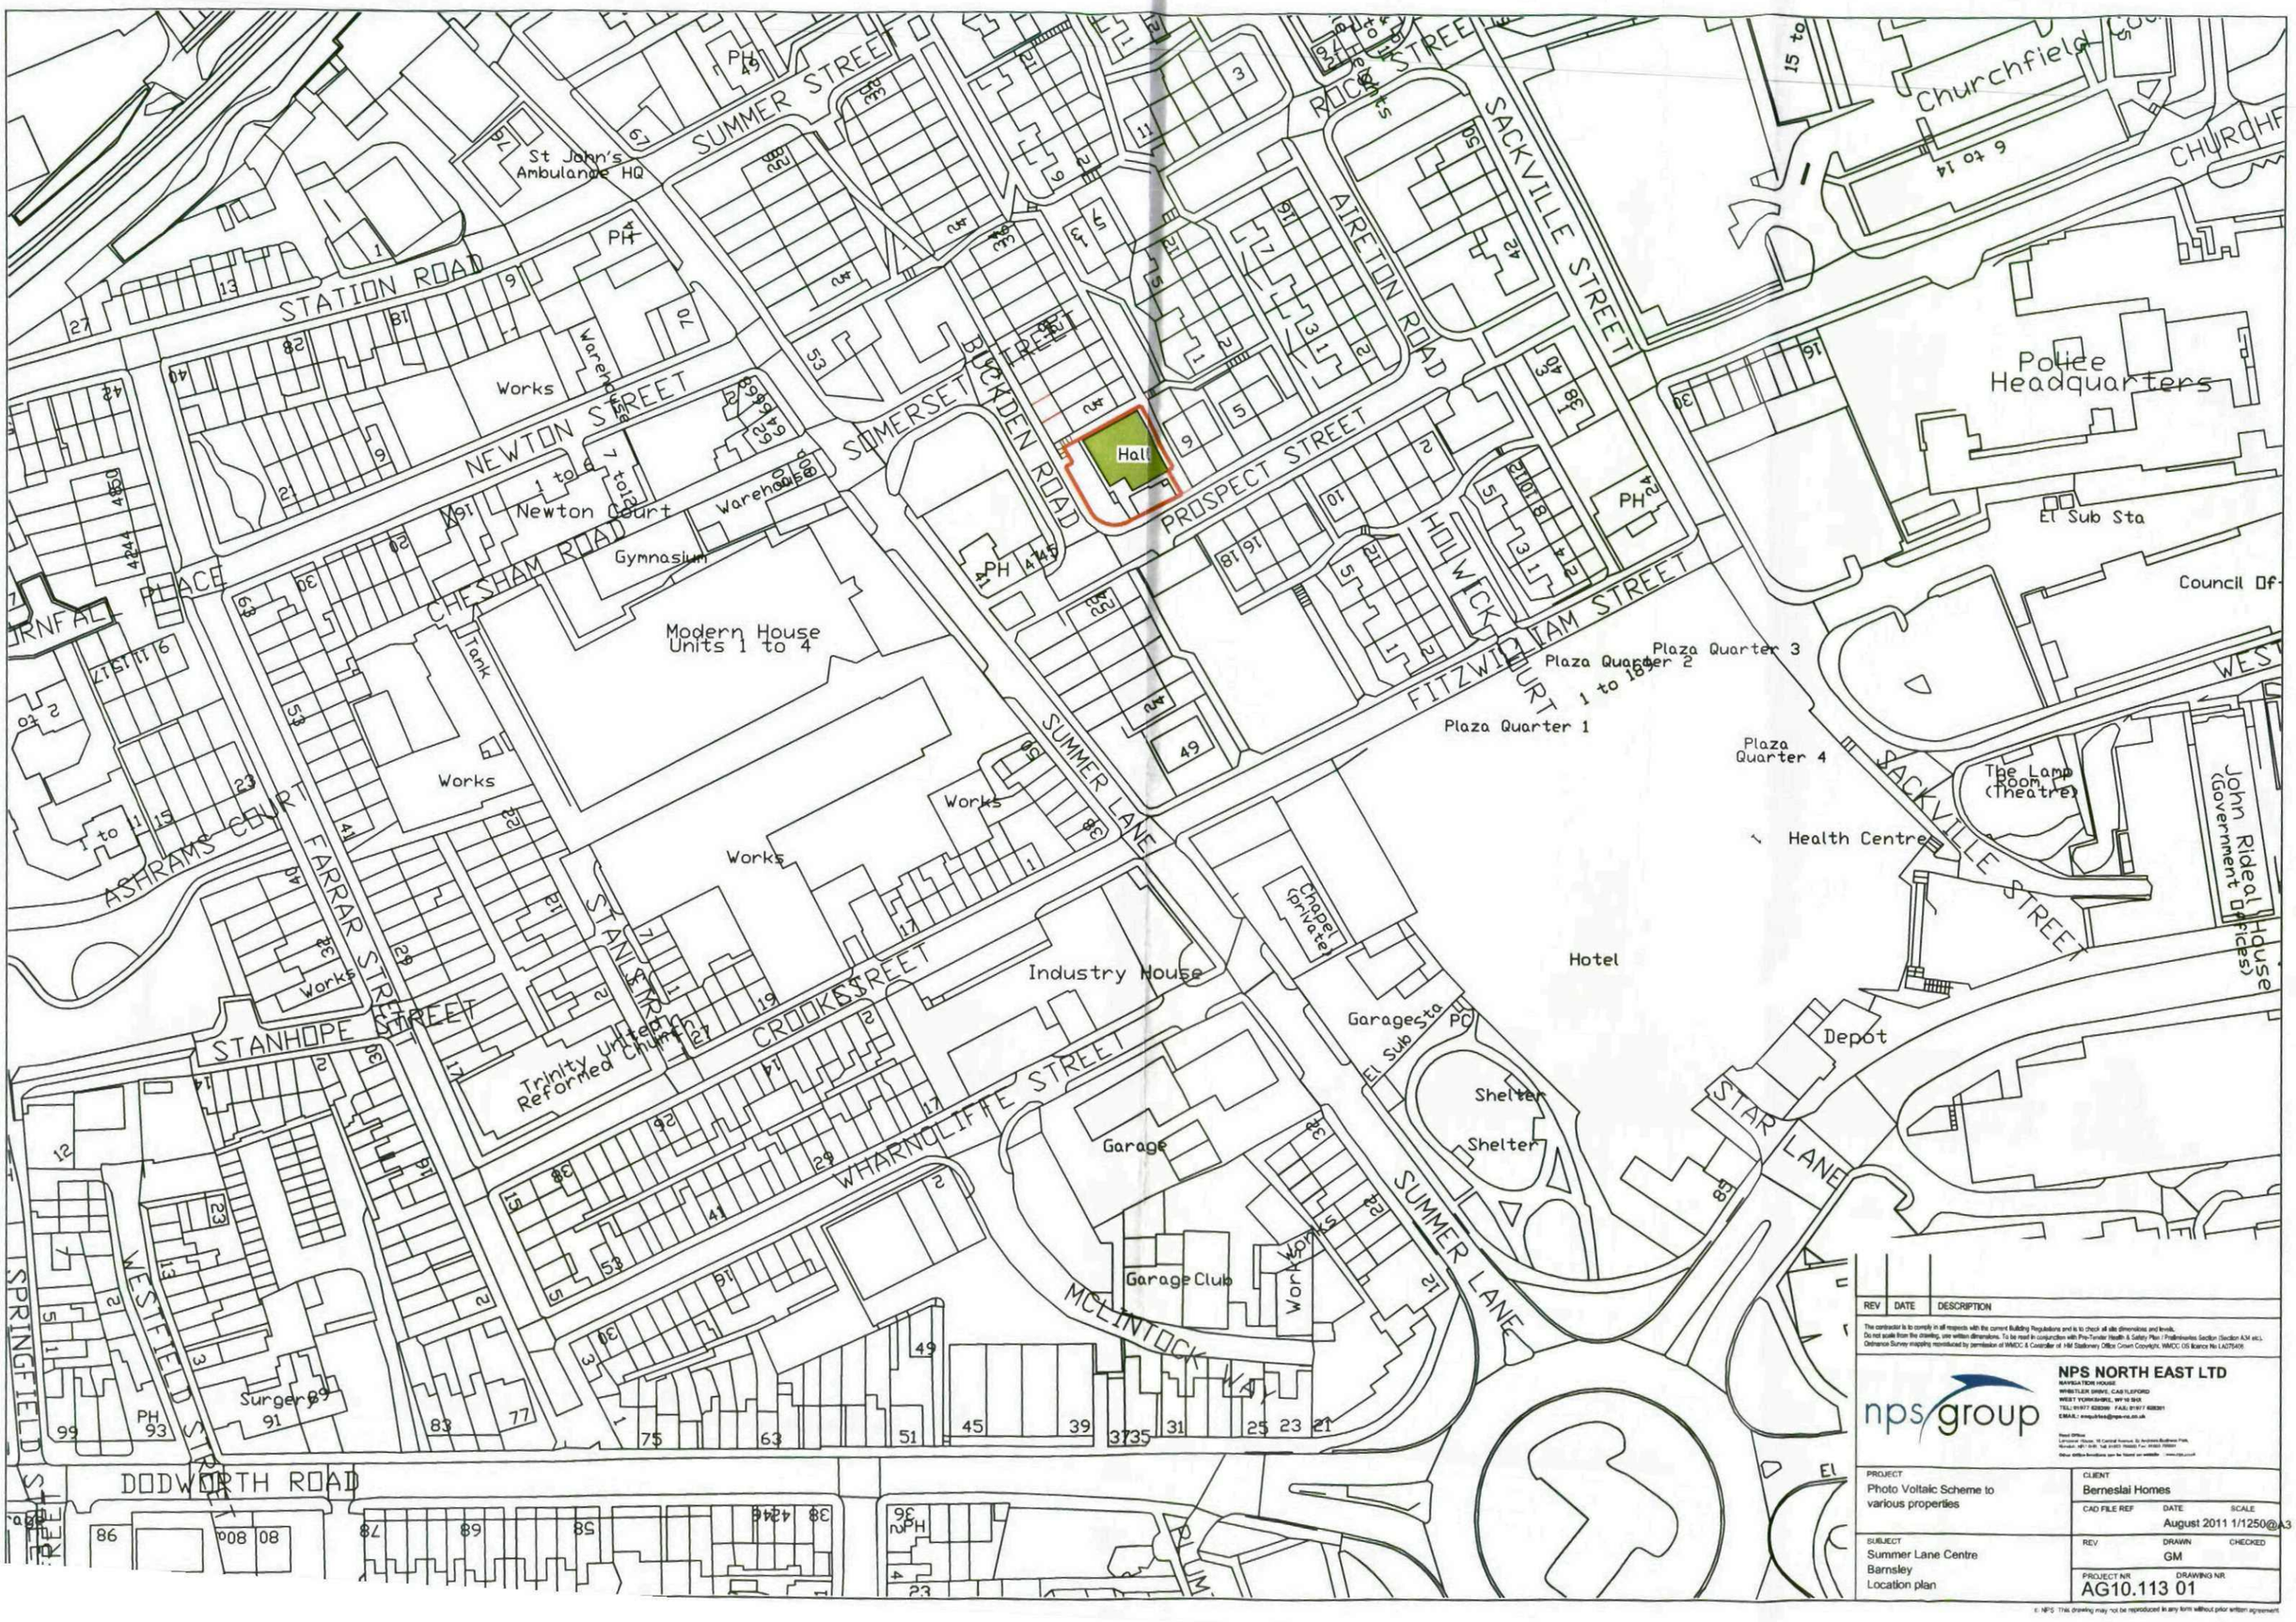


REV	DATE	DESCRIPTION

The contractor is to comply in all respects with the current Building Regulations and is to check all site dimensions and levels.
Do not scale from the drawing, use written dimensions. To be read in conjunction with Pre-Tender Health & Safety Plan / Preliminaries Section (Section A34 etc).
Ordnance Survey mapping reproduced by permission of WMCC & Controller of HM Stationery Office Crown Copyright. WMCC OS licence No LA078409.

NPS NORTH EAST LTD
NAVIGATION HOUSE
WHISTLER DRIVE, CASTLEFORD
WEST YORKSHIRE, WF10 5HX
TEL: 01977 628399 FAX: 01977 628301
EMAIL: enquiries@nps-ne.co.uk

nps group

PROJECT: Photo Voltaic Scheme to various properties	CLIENT: Berneslai Homes
	CAD FILE REF / DATE: August 2011
SUBJECT: Summer Lane Centre Barnsley Location plan	SCALE: 1/1250@A3
	REV / DRAWN: GM / CHECKED
	PROJECT NR: AG10.113
	DRAWING NR: 01

© NPS This drawing may not be reproduced in any form without prior written agreement



REV	DATE	DESCRIPTION

The contractor is to comply in all respects with the current Building Regulations and is to check all site dimensions and levels.
Do not scale from the drawing, use written dimensions. To be read in conjuction with Pre-Tender Health & Safety Plan / Preliminaries Section (Section A3# etc.)
Ordnance Survey mapping reproduced by permission of WMDC & Controller of HM Stationery Office Crown Copyright. WMDC OS licence No LA076406

NPS NORTH EAST LTD
NAVIGATION HOUSE
WHISTLER DRIVE, CASTLEFORD
WEST YORKSHIRE, WF10 5HX
TEL: 01977 626368 FAX: 01977 626381
EMAIL: enquiries@nps-ne.co.uk

nps group

Head Office:
Lancaster House, 16 Cornhill Avenue, St Andrews Business Park
Norwich, NR7 0HT. Tel: 01603 700900 Fax: 01603 700901
Other office locations can be found on website www.nps.co.uk

PROJECT	CLIENT
Phot Voltaic scheme to various properties	Bernesiai Homes
CAD FILE REF	DATE: August 2011 / SCALE: 1/500@A3
SUBJECT: Summer Lane Centre Barnsley Site Plan	REV / DRAWN: G Melling / CHECKED
	PROJECT NR: AG10.113 / DRAWING NR: 02

© NPS. This drawing may not be reproduced in any form without prior written agreement