

NOTES:


1. DO NOT SCALE from the drawing
2. Further dimensions required to be requested from the project technical team
3. Report discrepancies to JDDK project team immediately.
4. This model file contains the following consultants model files:-

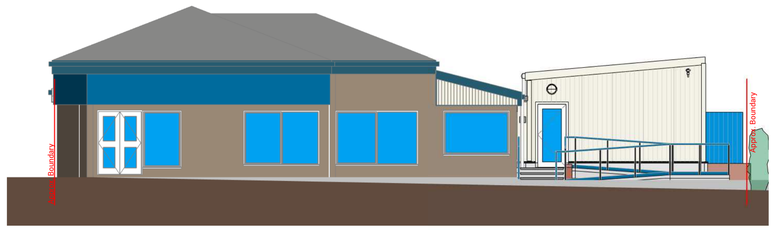

1 *South West (Front) Elevation - Proposed*
1 : 100

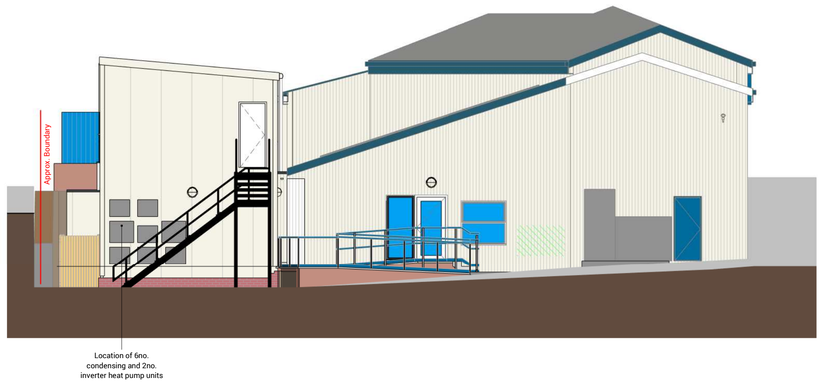

2 *North East (Rear) Elevation - Proposed*
1 : 100

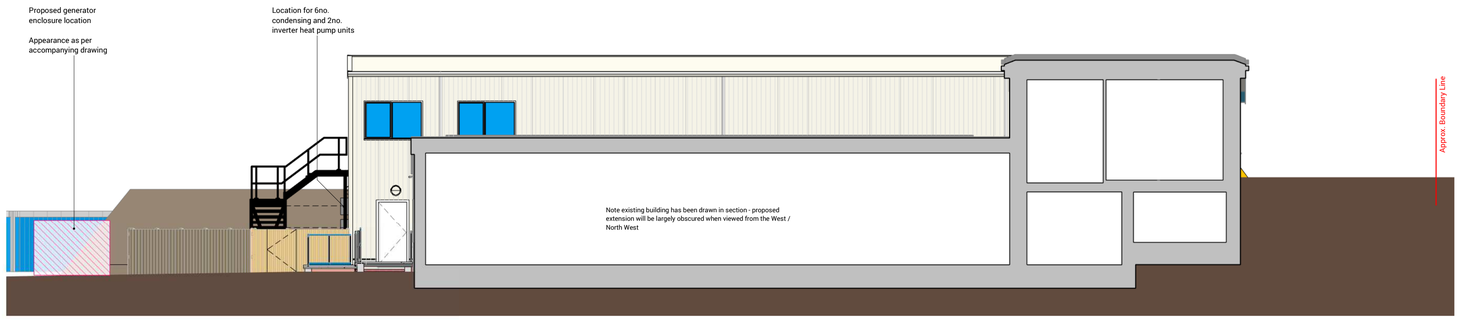

3 *North West Elevation Proposed*
1 : 100



4 *South East Elevation - Proposed*
1 : 100

REV	ISSUED BY	DATE	DESCRIPTION
H	OH	03/08/2020	Generator and externa plant proposals revised
G	OH	30/04/2020	External escape stair re-included in proposals in line with approved drawings
F	OH	06/01/2020	Condensing unit positions shown
E	OH	21/08/2019	Minor revisions related to technical design development. Cladding colour finalised.
D	OH	22/02/2019	Generators added. Drawing issued for Tender / Planning Approval
C	CKY	08/02/2019	Issued for Tender.
B		28/06/2018	Drawings updated following client feedback
A		27/06/2018	Drawings updated following client feedback

REVISION LOG

JDDK Architects
Millmount Ponteland Road
Newcastle upon Tyne
NE5 3AL
t. 0191 286 0811
f. 0191 286 3870
e. millmount@jddk.co.uk
jddk.co.uk
DISCOVER DESIGN DELIVER

CLIENT
Vets 4 Pets

PROJECT TITLE
3801 Vets 4 Pets Barnsley

TITLE
Proposed Elevations

MAIN CONTRACTOR

QUANTITY SURVEYOR | **M&E CONSULTANT**

STRUCTURAL CONSULTANT | **OTHER CONSULTANT**

DRAWING No. 3801-JDDK-DR-A-3002 | **REV** H

JDDK INTERNAL REF: 3801 | **JDDK REF NO:** 30.02
SCALE: 1 : 100 @ A1 | **ISSUE DATE:** 22/06/2018
DRAWN BY: OH | **CHECKED BY:** KT

STATUS: | **PURPOSE OF ISSUE:** PLANNING