



Front Elevation




Rear Elevation

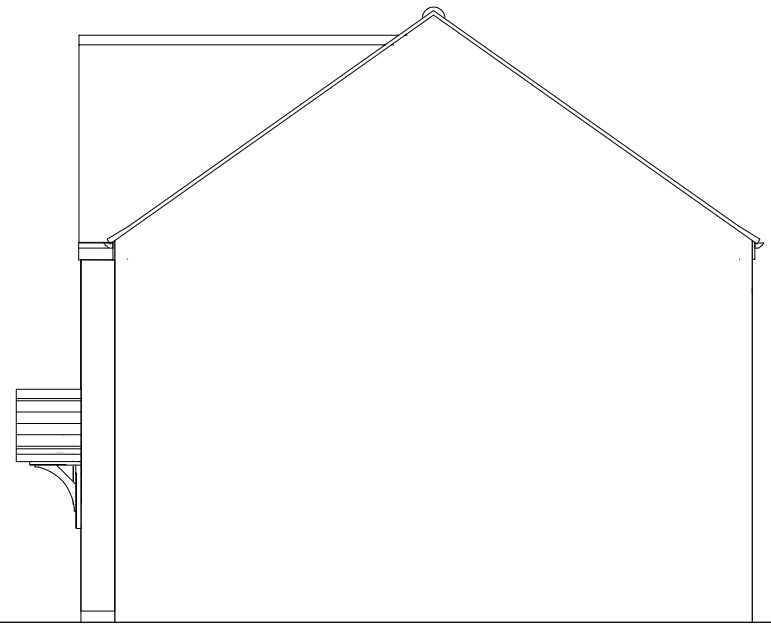


Side Elevation

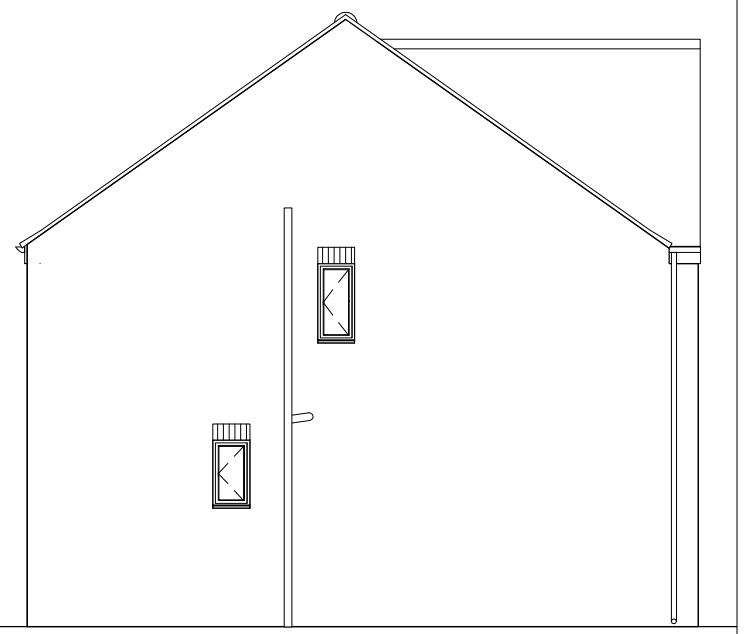

Side Elevation

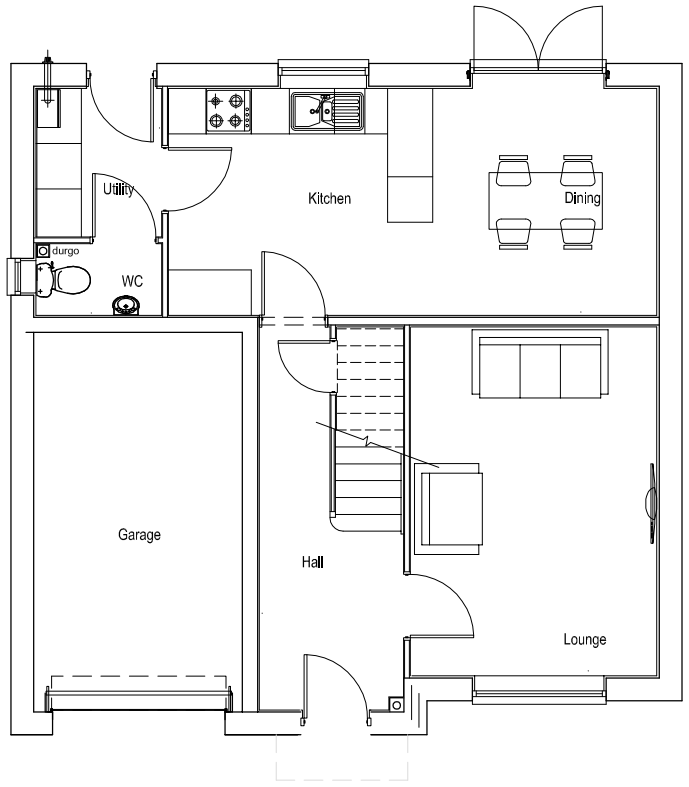

Ground Floor Plan.

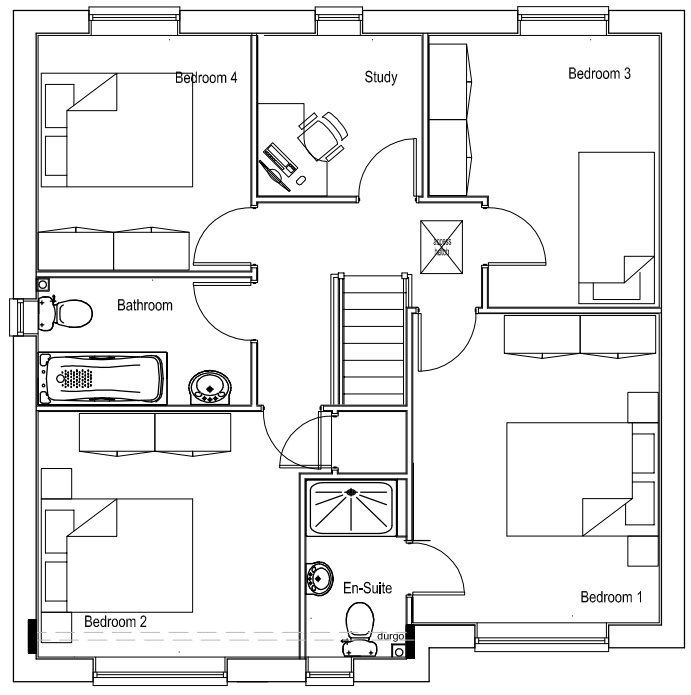

First Floor Plan.

Rev A - Planning drawing upadated to suit new Working drawing with larger front gable.

PERSIMMON
Together, we make a home

Persimmon Homes West Yorkshire
Tel: 0113 2409726
Fax: 0113 2408967
3 Hepton Court,
York Road,
Leeds,
LS9 6PW

WINSTER - AS	
Drawing Number 121-WIN-ASV-A	Scale 1:100 @ A3
Drawn By CAH	JUNE 12