
A1

For guidance only
1:20 - 0 200mm 400mm 600mm 800mm 1000mm 1200mm 1400mm 1600mm
1:100- 0 1m 2m 3m 4m 5m 6m 7m 8m
1:50 - 0 1m 2m 3m 4m
1:0 - 0 100mm 200mm 300mm 400mm

Notes

Work to figured dimensions only.

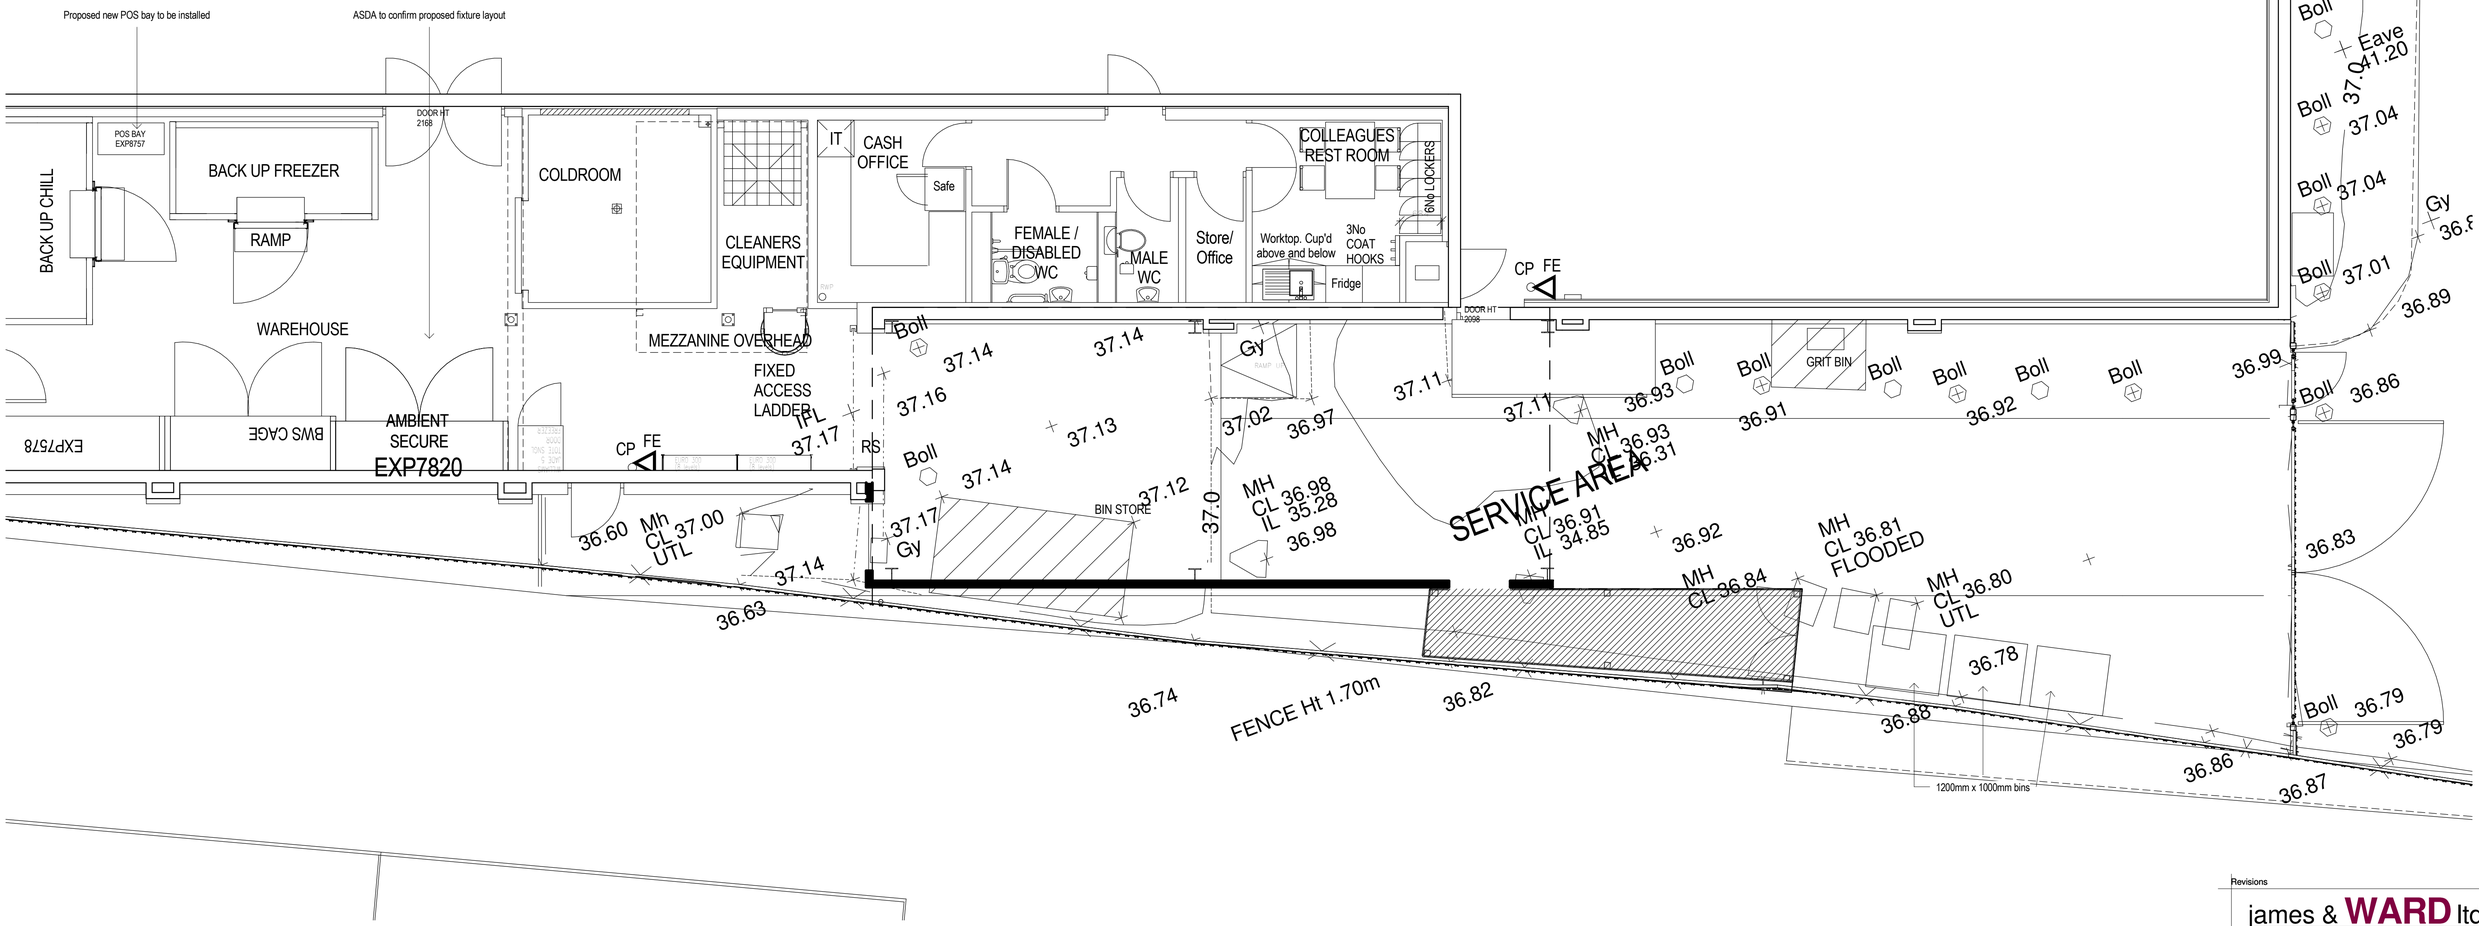

Proposed Ground Floor Plan
1 : 50

Revisions

james & WARD ltd
Barn 4, Dunston Business Village
West Courtyard
Penkridge
Staffordshire
ST18 9AB
Tel: 01785 711644
Email: enquires@jamesward.org.uk
Registered in England and Wales - Company No. 5920846
Registered Address: C/O Harringtons, 3rd Floor, Permanent House, 1 Leicester Street, Walsall, West Midlands WS1 1PT

client: ASDA Stores Ltd

project: ASDA Thurnscoe

drawing title: Proposed Ground Floor Plan

status: PLANNING

drawn by	checked
ZW	JDN
scale	date drawn
1 : 50	01/02/2016 14:15:02

job ref.	drg no.	rev
0000	A_0005	