

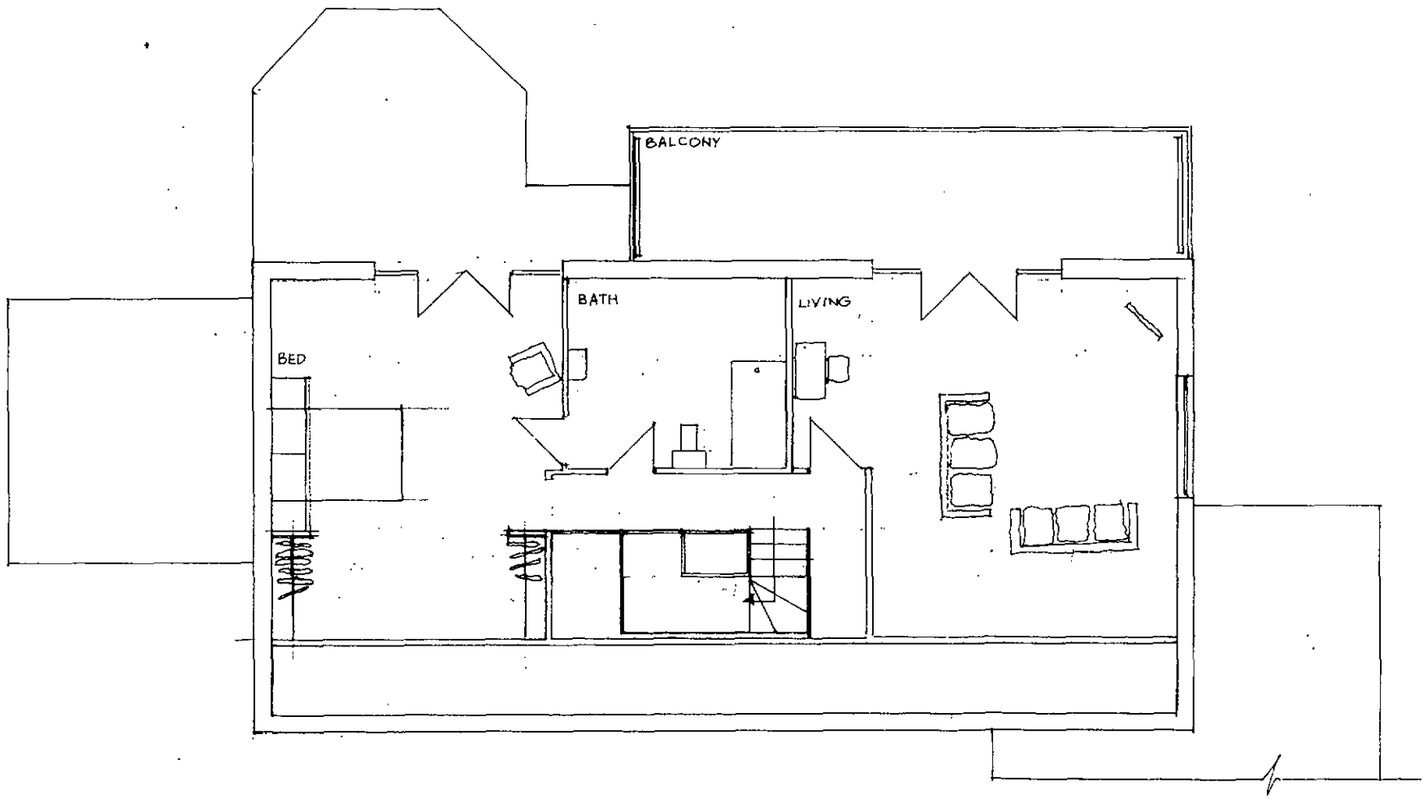


PROPOSED FIRST FLOOR PLAN BUNGALOW HILL CREST GREEN MOOR SCALE 1:100 DRG A3 (REVISED 9/14)


Dip Arch. Dip. T.P.
Architect & Town Planner
Huddersfield Road, Ingbirchworth
Sheffield S36 7GX Tel: 01226 763107

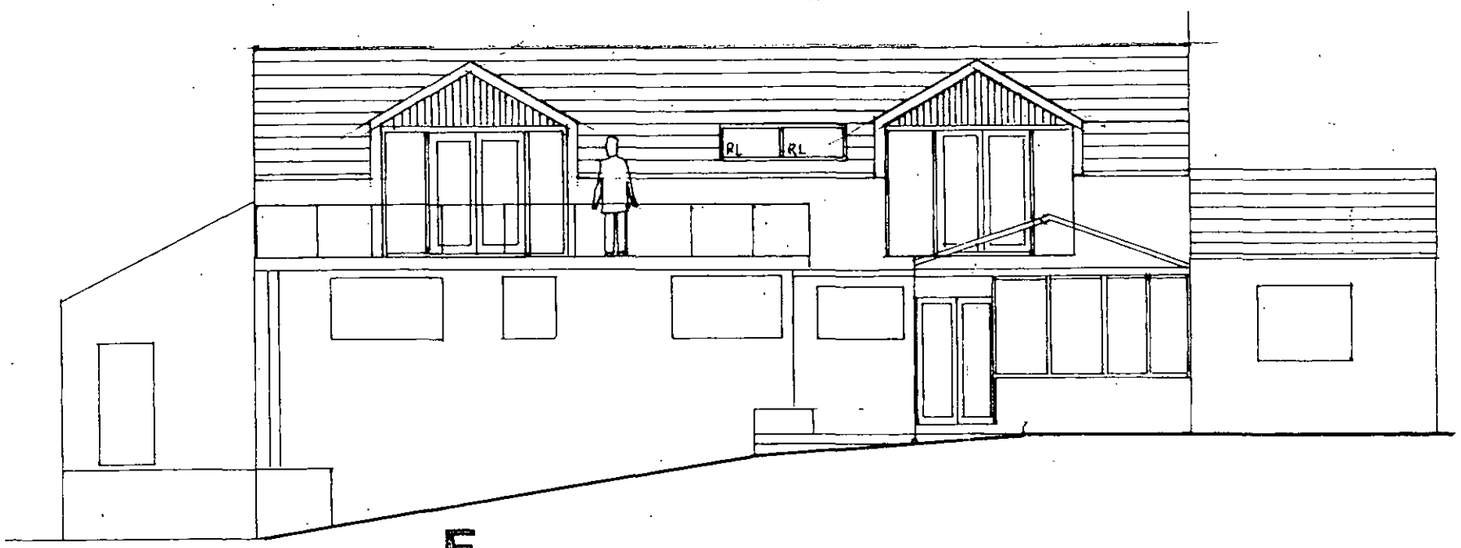


E

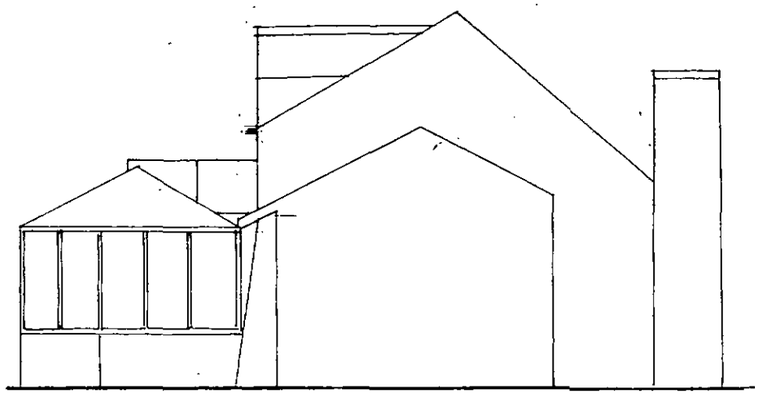

N

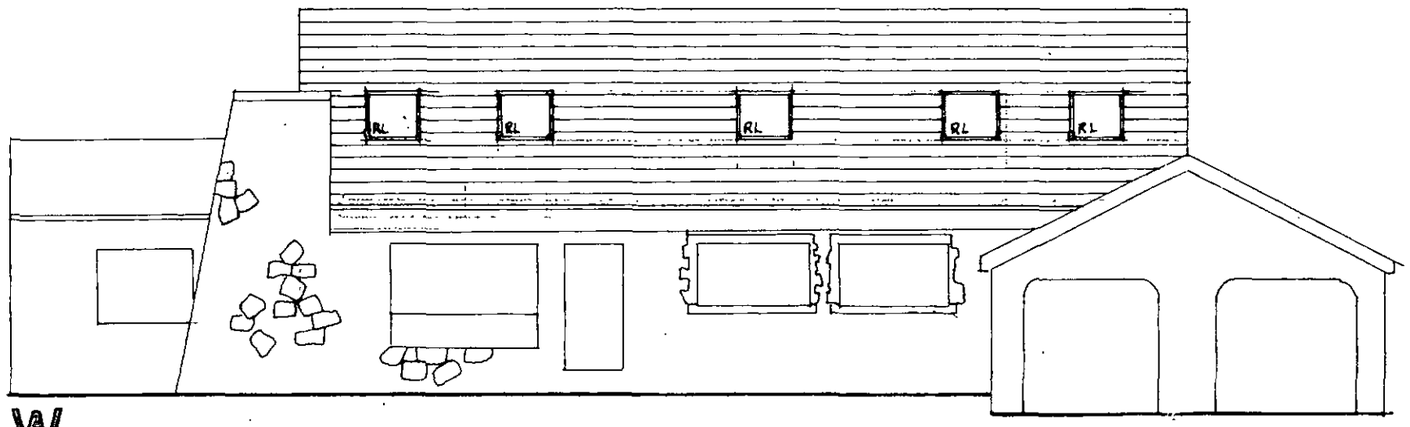


W

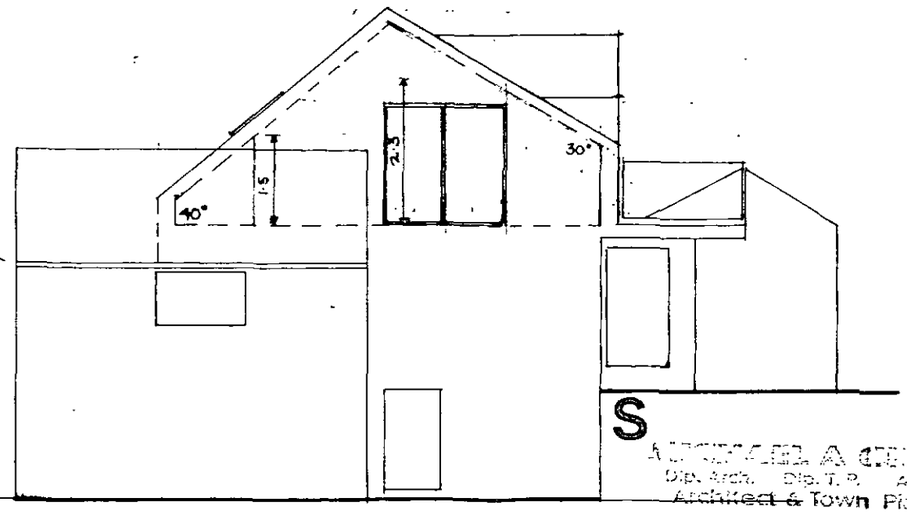

S


Dip. Arch. Dip. T. P. A.R.I.B.A.
Architect & Town Planner
14 Huddersfield Road, Ingbirchworth
Sheffield S36 7GF Tel: 0226 763[illegible]


ELEVATIONS PROPOSED BUNGALOW. HILL CREST GREEN MOOR SCALE 1:100 DRG A4 (REVISED 9/14)

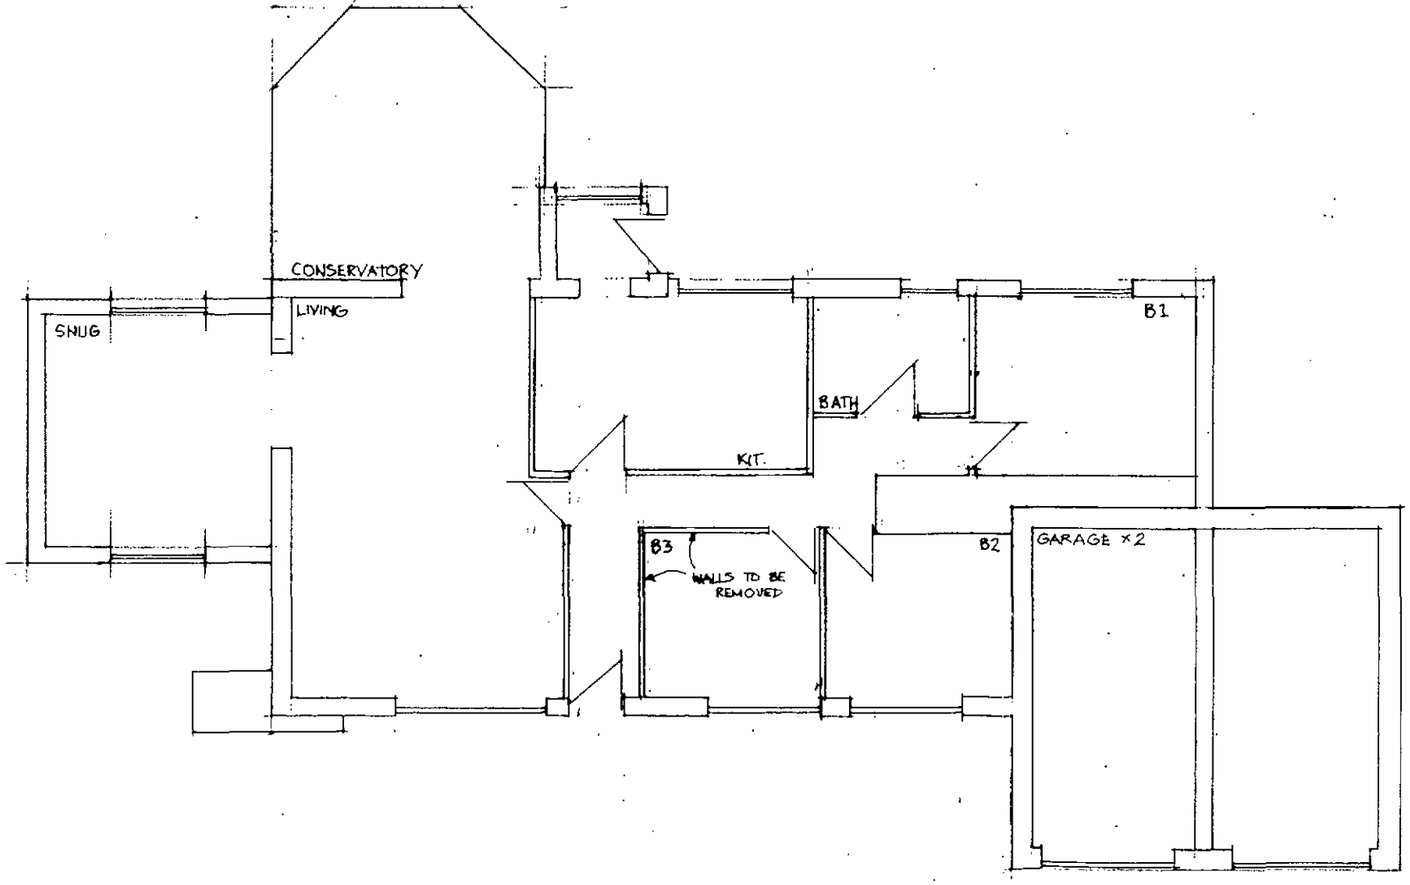



EXISTING FLOOR PLAN BUNGALOW - HILL CREST GREEN MOOR
SCALE. 1:100 DRG A1

Dip. Arch. Dip. T. P. A.R.I.B.A.
Architect & Town Planner
Huddersfield Road, Ingbirchworth
Sheffield S36 7GF Tel: 01226 763

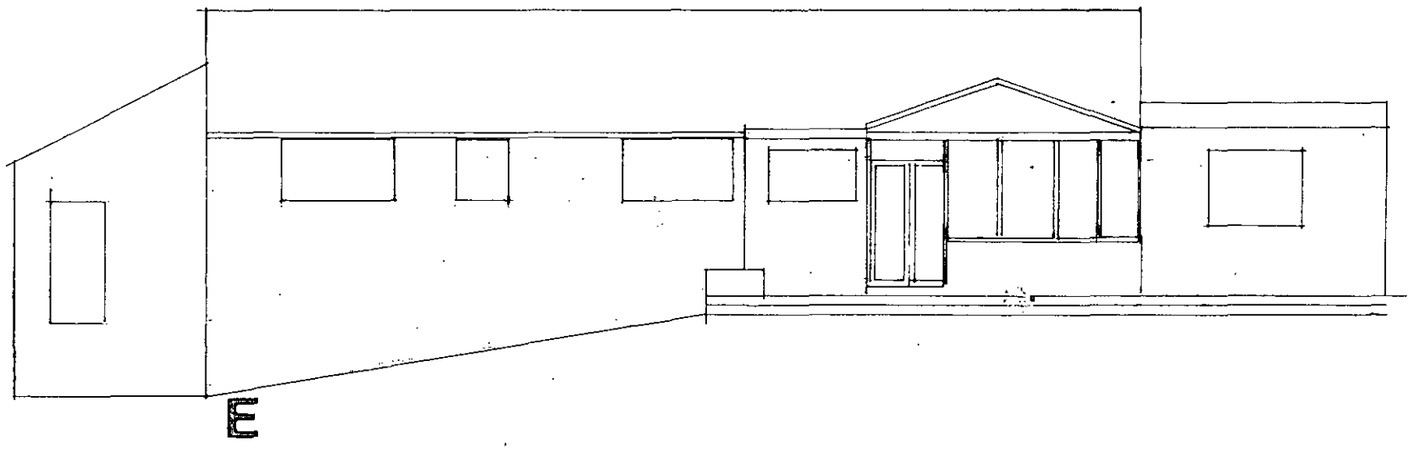

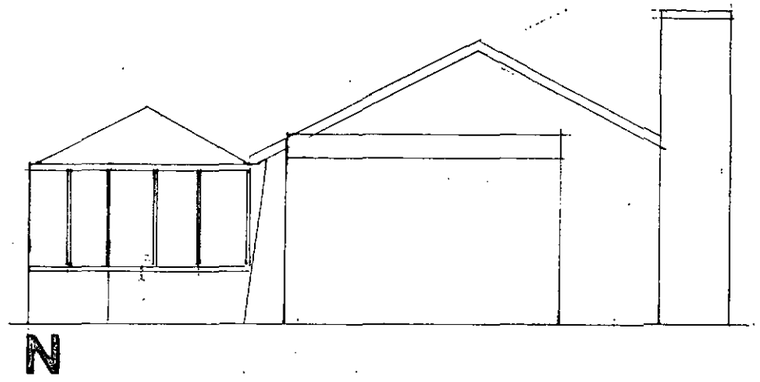

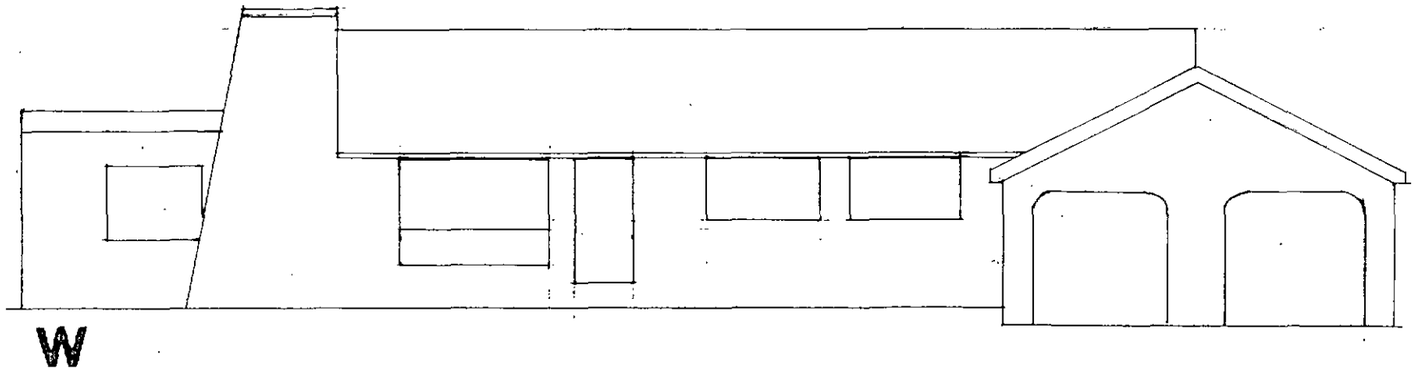

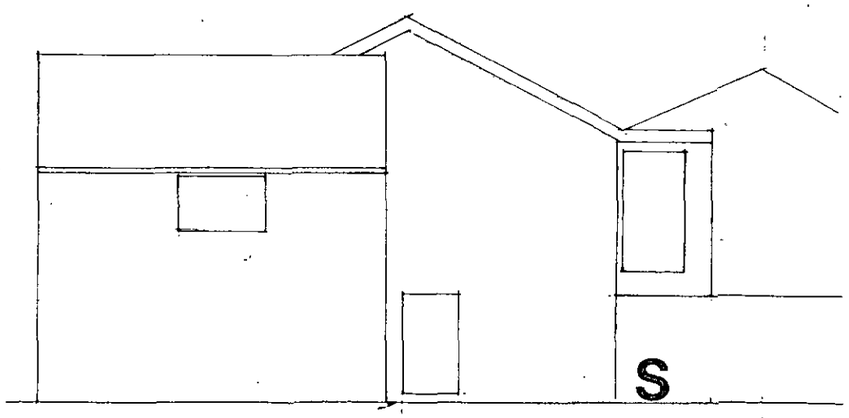

EXISTING ELEVATIONS BUNGALOW - HILL CREST GREEN MOOR
SCALE 1:100 DRG A2

Arch. Dist. T. P.
Architect & Town Planner
Huddersfield Road