This drawing along with the design is property and copyright of Hill Rise Architecture Ltd. and shall not be reproduced without express written consent.


This drawing should be read in conjunction with associated drawings, specifications and other consultant information.

Only figured dimensions should be used, any dimensions should be site checked prior to construction.


Any discrepancies shall be reported to the architect. If in doubt - ask.

0 1 2 3 4 5 10

GRAPHIC SCALE: 1:100

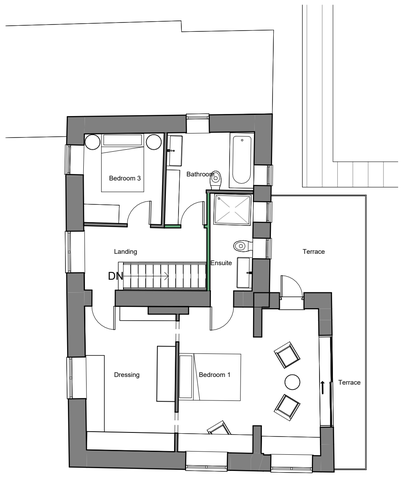

Proposed First Floor Layout
1:100

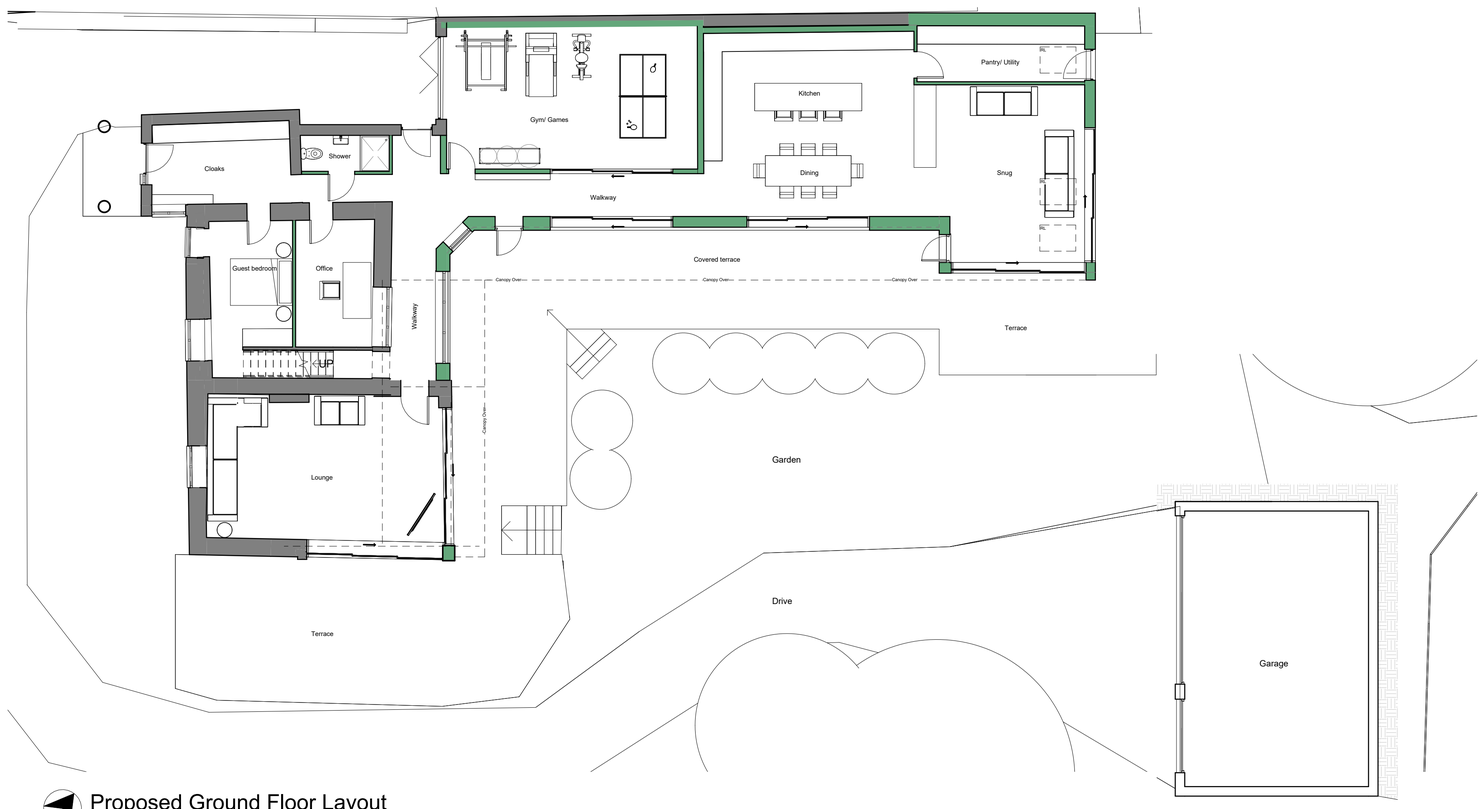

Proposed Ground Floor Layout
1:100

Rev No.	Description	Drawn:	Date
P2	Drawing revised following client comment.	JF	20.10.2026
P1	Drawing revised following client workshop.	JF	16.10.2026
P0	Drawing Originated	JF	01.10.2026

HILL RISE ARCHITECTURE

Client
Mr S Clay

Project
Croft Cottage, High Hoyland

Drawing Title
Proposed Floor Plans

Drawing No: 2026 162 - 105
Rev No: P2
Scale: 1 : 100 @ A1
Date Drawn: Oct'26
Drawn By: JF
Purpose of Issue: Planning

hello@hillrisearchitecture.co.uk
+44(0)7356 048 202
hillrisearchitecture.co.uk
Hill Rise, 1-3 Chapel Lane, HD8 9SP

RIBA Chartered Architect
arb Architects Registration Board