
* PLEASE NOTE
  - ALL FRONT ELEVATION WILL BE FACED WITH 'PITCHED FACE' NATURAL SANDSTONE
  - WINDOW SILLS TO BE IN MATCHING SANDSTONE
  - UPVC WHITE WINDOWS TO MATCH EXISTING + ROOF TILES ON EXTENSION TO MATCH EXISTING

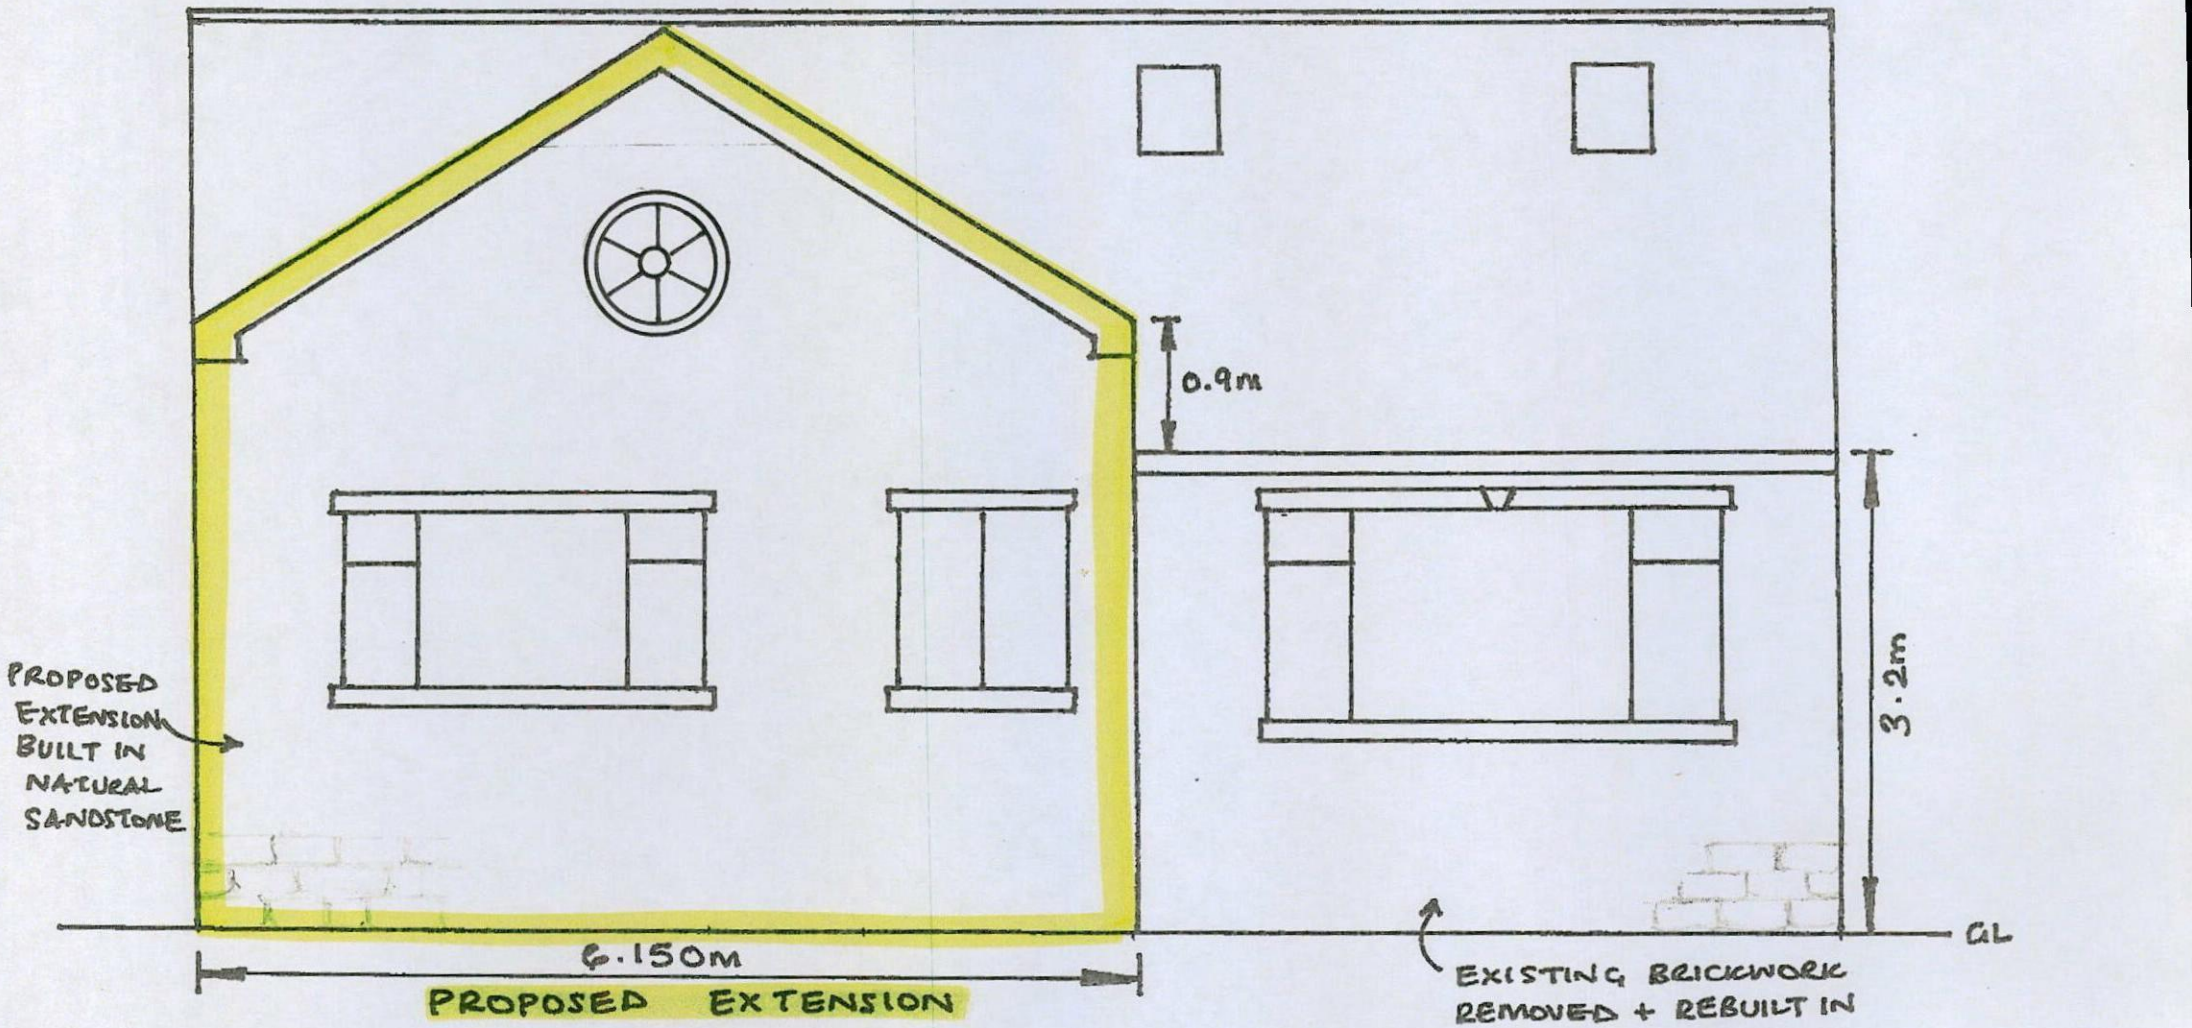


PROPOSED FRONT EXTENSION/PORCH
34 CARRS LANE, CUDWORTH
S728EJ

PROPOSED ELEVATION

SCALE 1:50

PRE-APP REF: 212394
Plan No. 4


PRE-APP REF: 212394
Plan No. 5

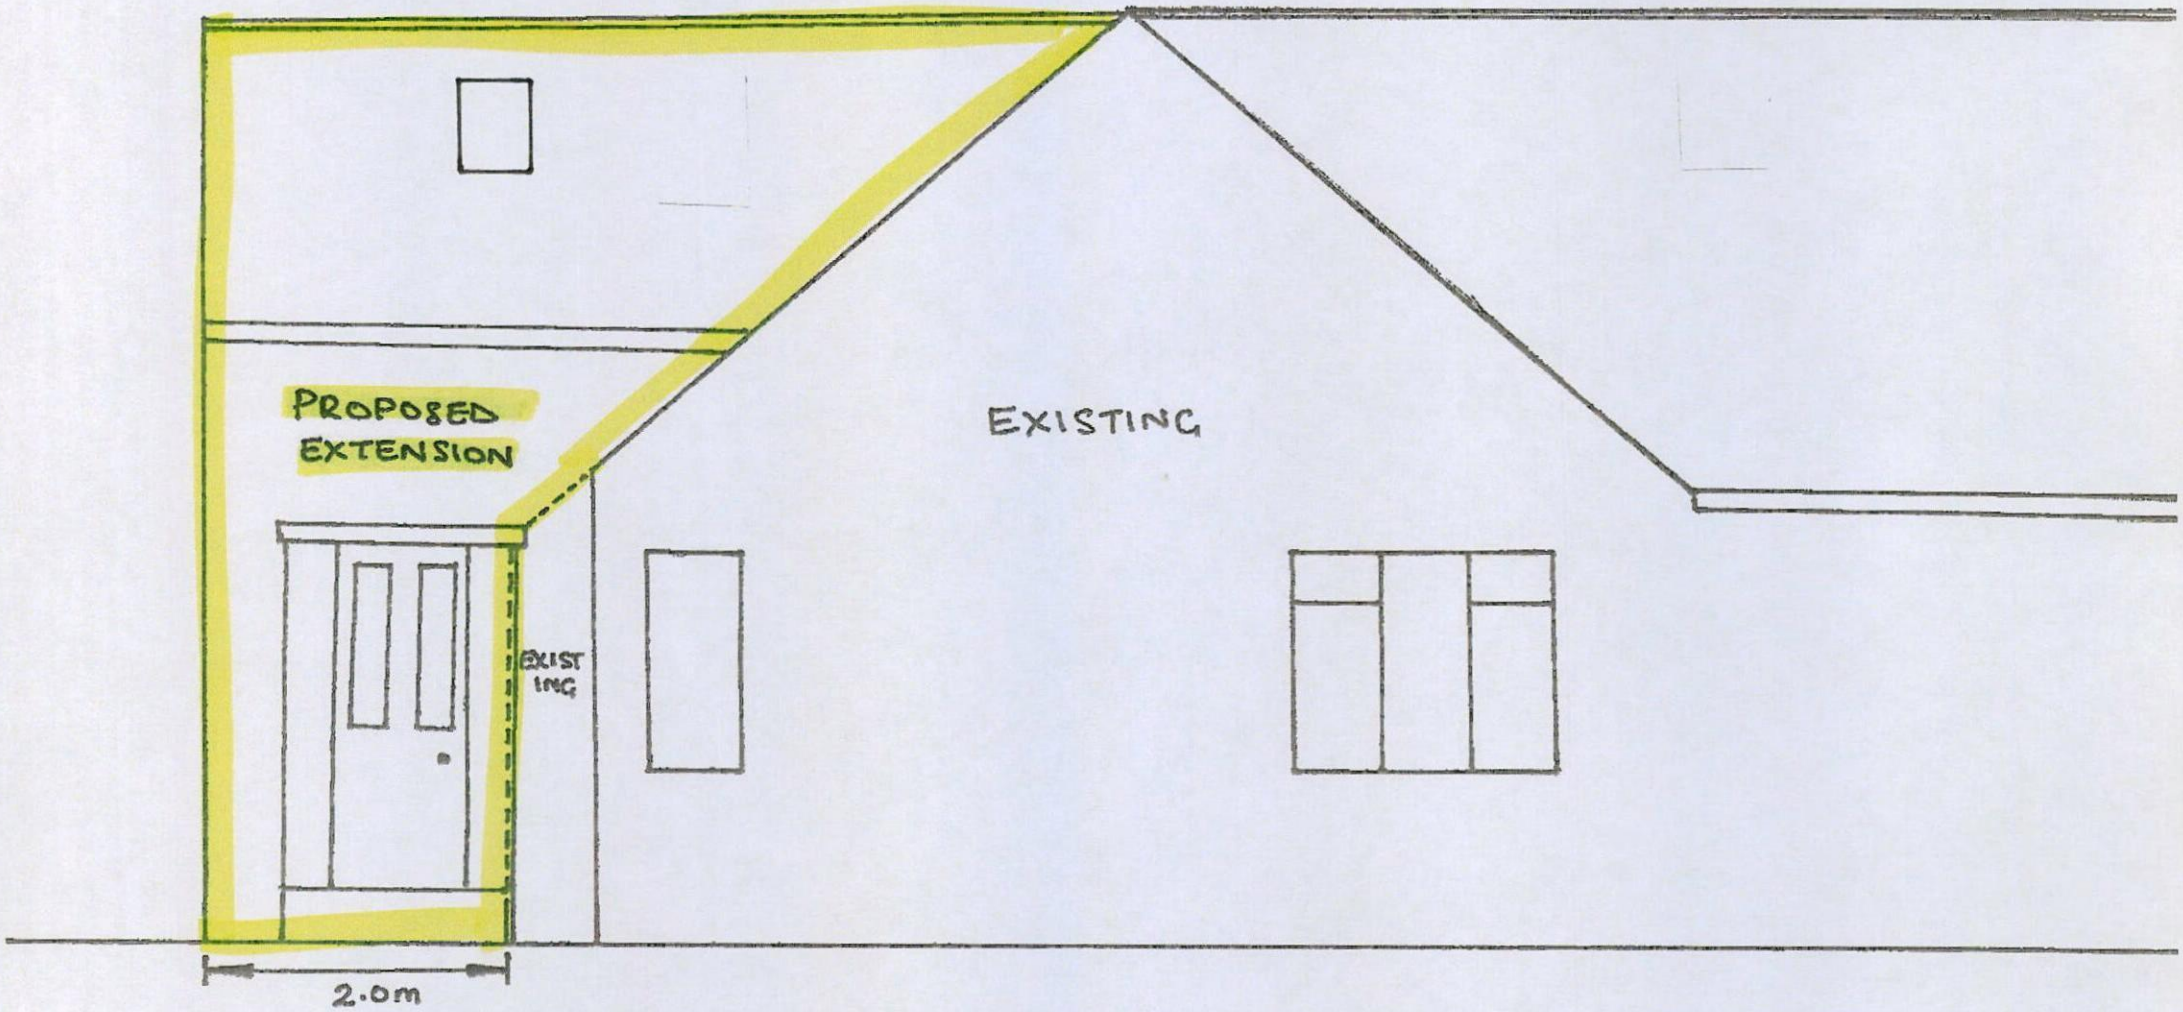

PROPOSED FRONT EXTENSION/PORCH
34 CARRS LANE, CUDWORTH
S728EJ

EXISTING & PROPOSED SIDE ELEVATION
SCALE 1:50

PRE-APP REF: 212394
Plan No. 6

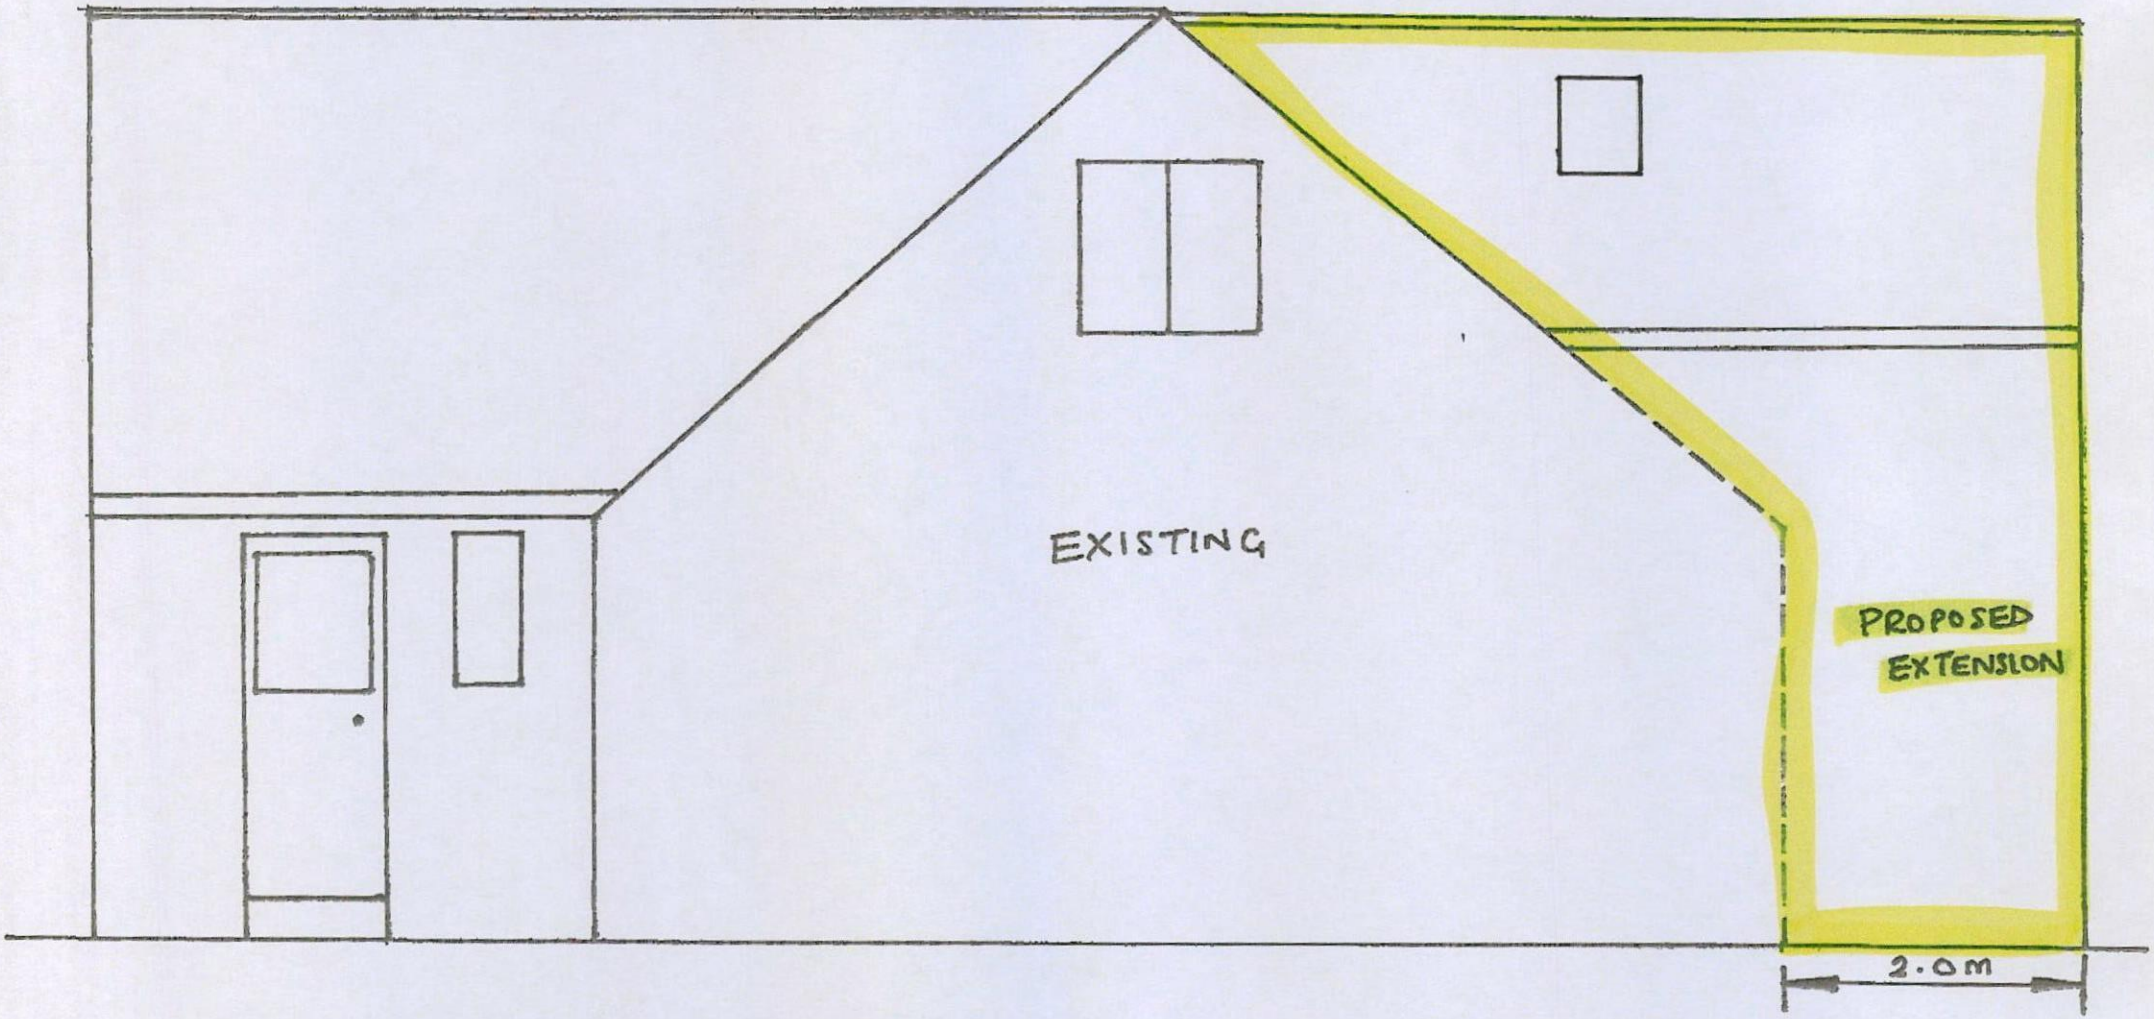


PROPOSED FRONT EXTENSION/PORCH
34 CARRS LANE, CUDWORTH
S728EJ

EXISTING & PROPOSED SIDE ELEVATION
SCALE 1:50

PRE-APP REF: 212394
Plan No. 7

PROPOSED FRONT EXTENSION/PORCH
34 CARRS LANE, CUDWORTH
S728EJ

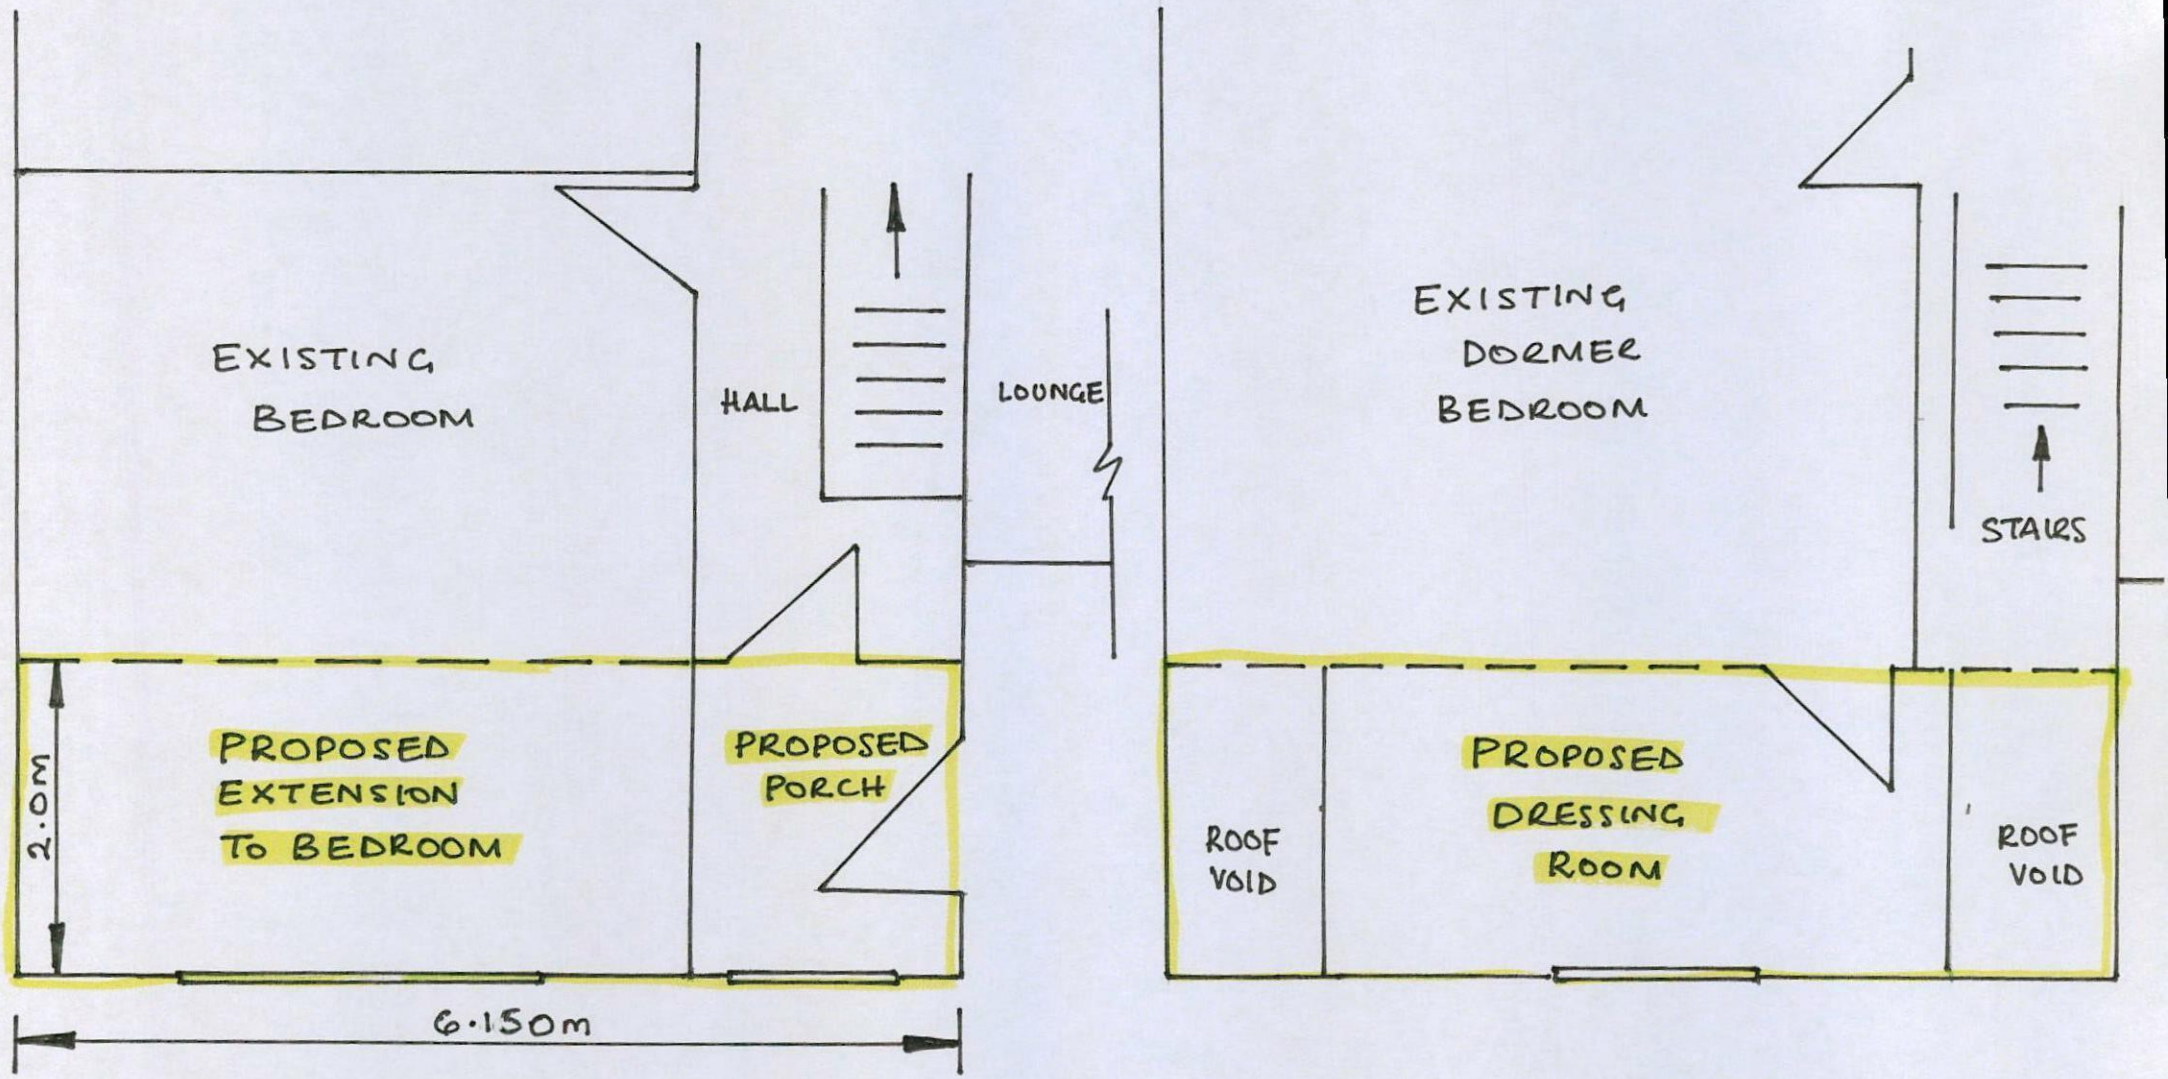

EXISTING & PROPOSED LAYOUT
SCALE 1:50