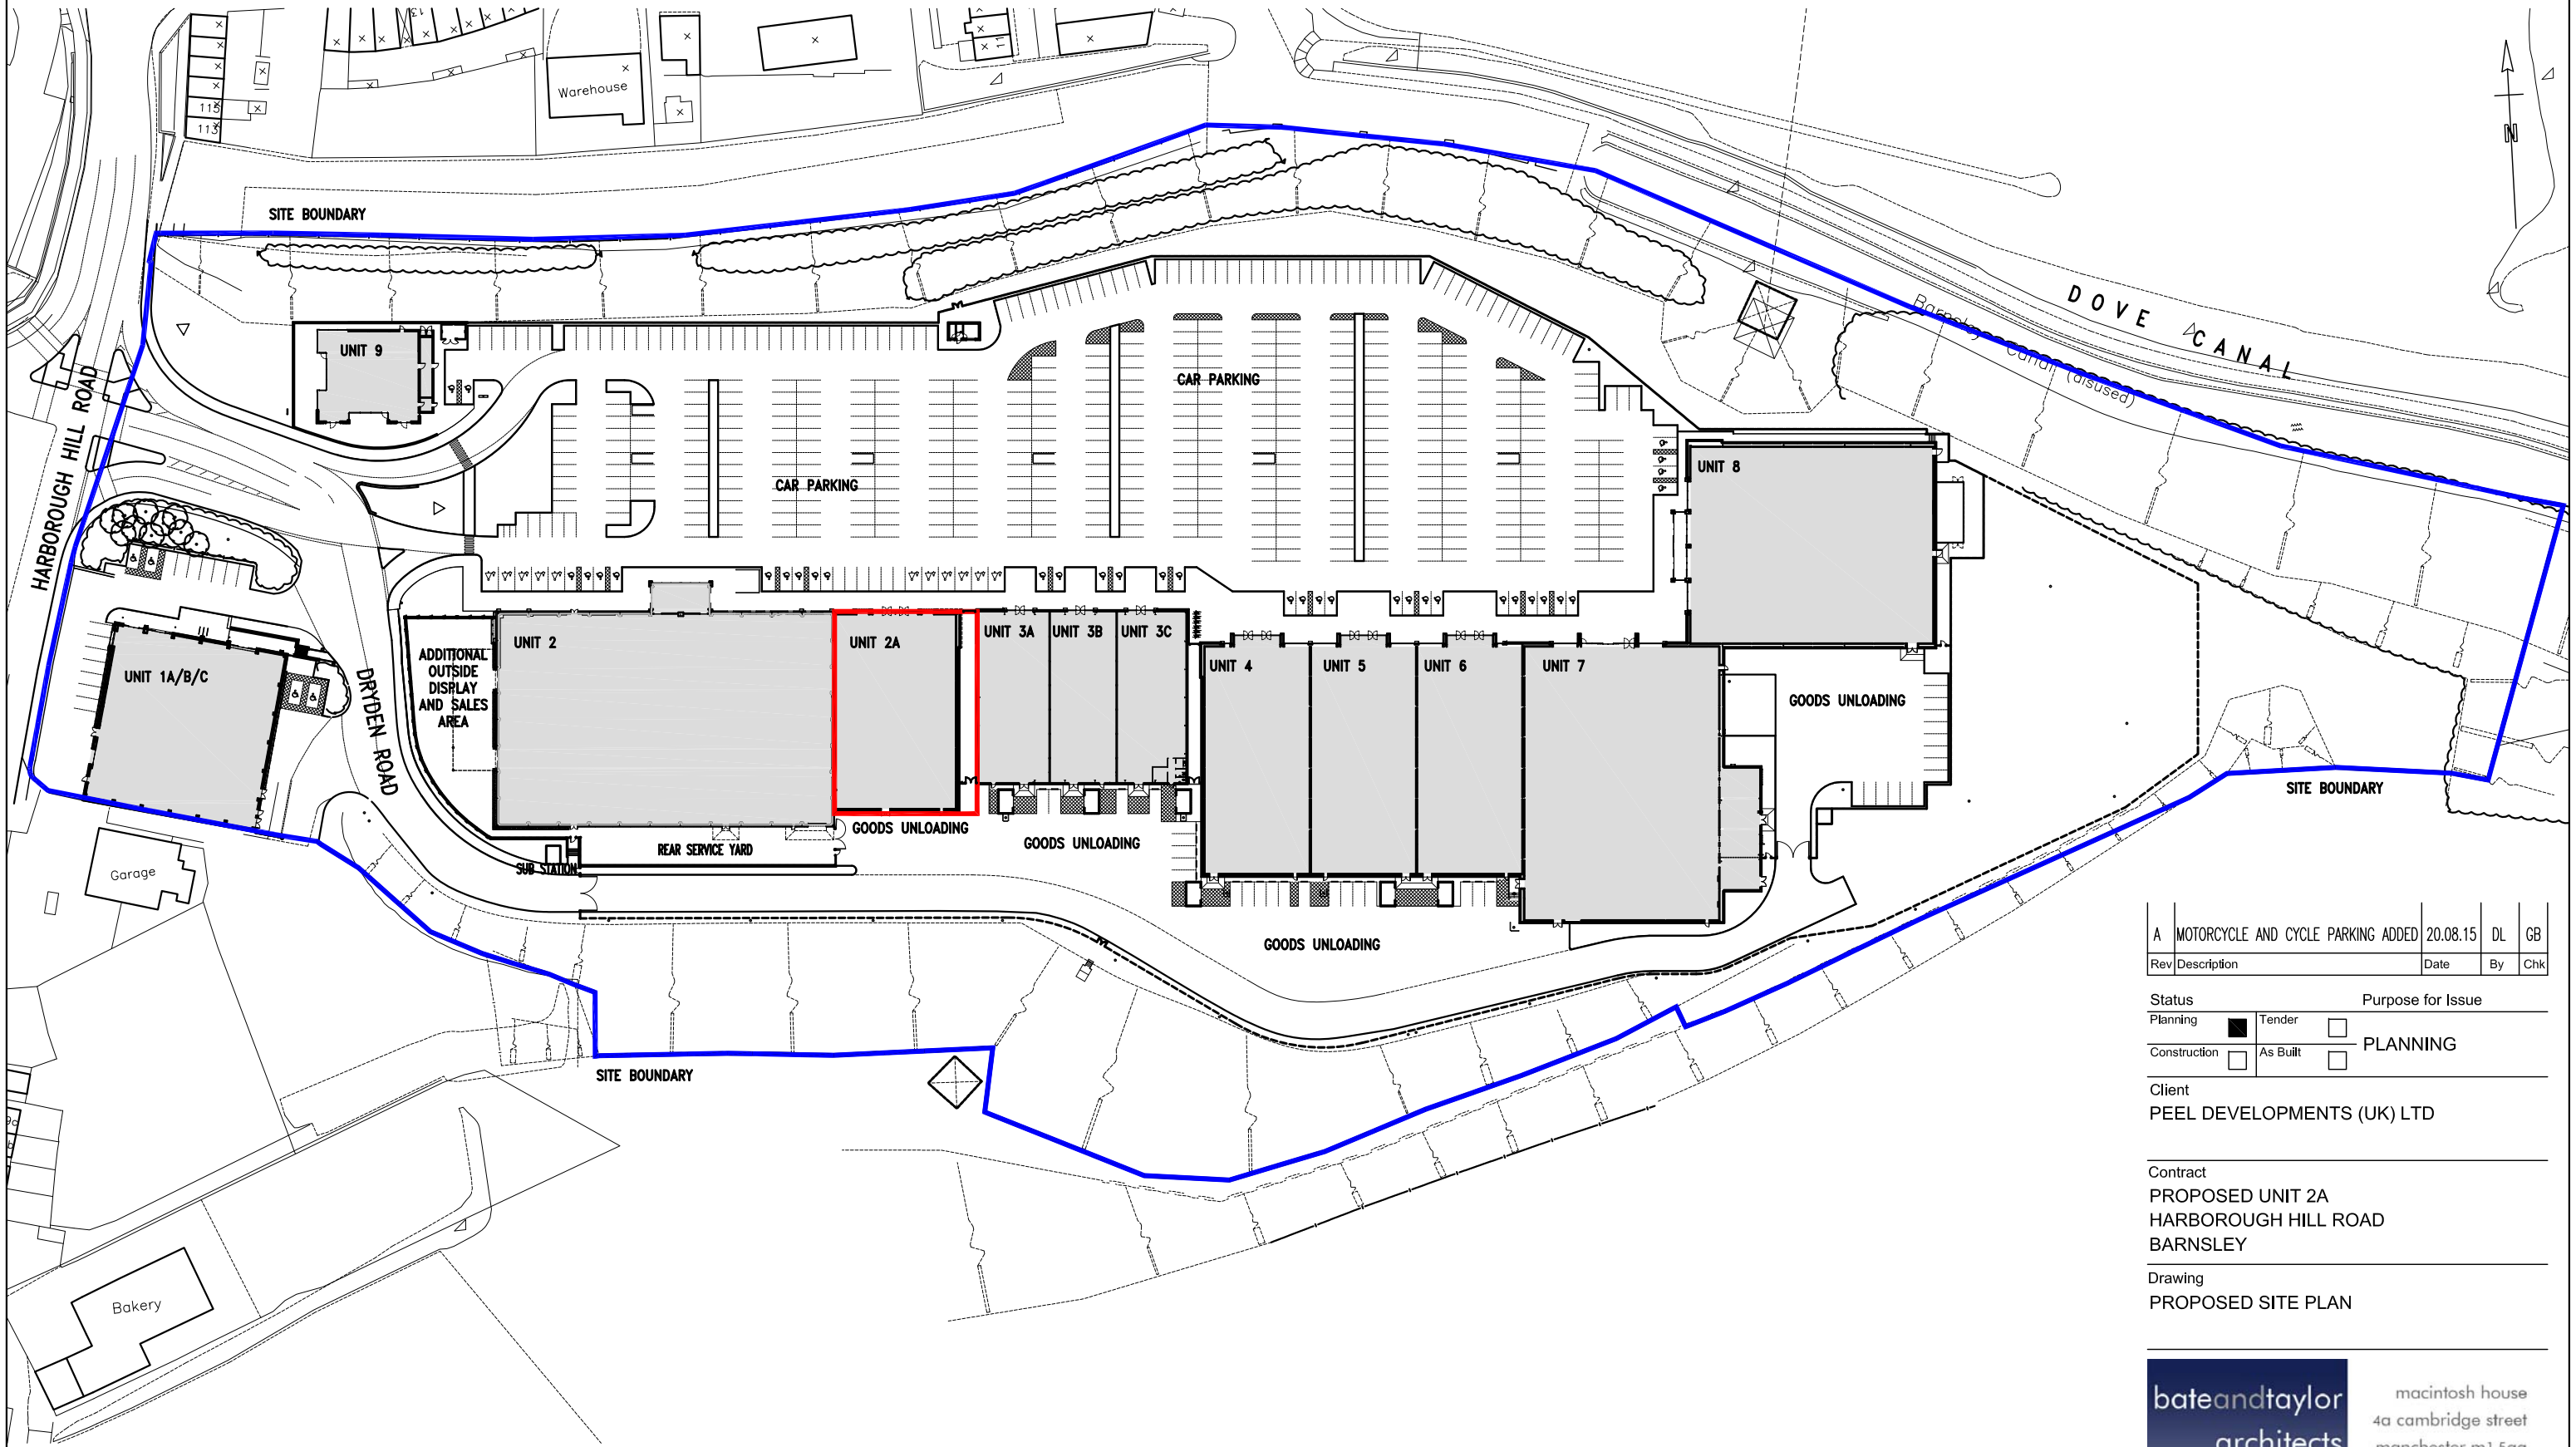


01 Proposed Site Plan

Scale 1:1250 @ A3

Please note:

Additional outside display and sales area to Unit 2 subject to separate application reference PP-04175785 and as previously approved reference: PP-01810440.

Rev	Description	Date	By	Chk
A	MOTORCYCLE AND CYCLE PARKING ADDED	20.08.15	DL	GB

Status: Planning ■ Tender □ Construction □ As Built □

Purpose for Issue: PLANNING

Client: PEEL DEVELOPMENTS (UK) LTD

Contract: PROPOSED UNIT 2A, HARBOROUGH HILL ROAD, BARNSLEY

Drawing: PROPOSED SITE PLAN

bateandtaylor architects
www.bate-taylor.co.uk
macintosh house
4a cambridge street
manchester m1 5gg
tel: 0161 236 0999
fax: 0161 236 0404
mail@bate-taylor.co.uk

Drawing No.	MH877-03	Revision	A
Scales	1:1250 @ A3	Date	JULY '15
Drawn	DL	Checked	GB

This drawing is the copyright of the Architect and may not be reproduced without licence.
DO NOT scale from this drawing.