

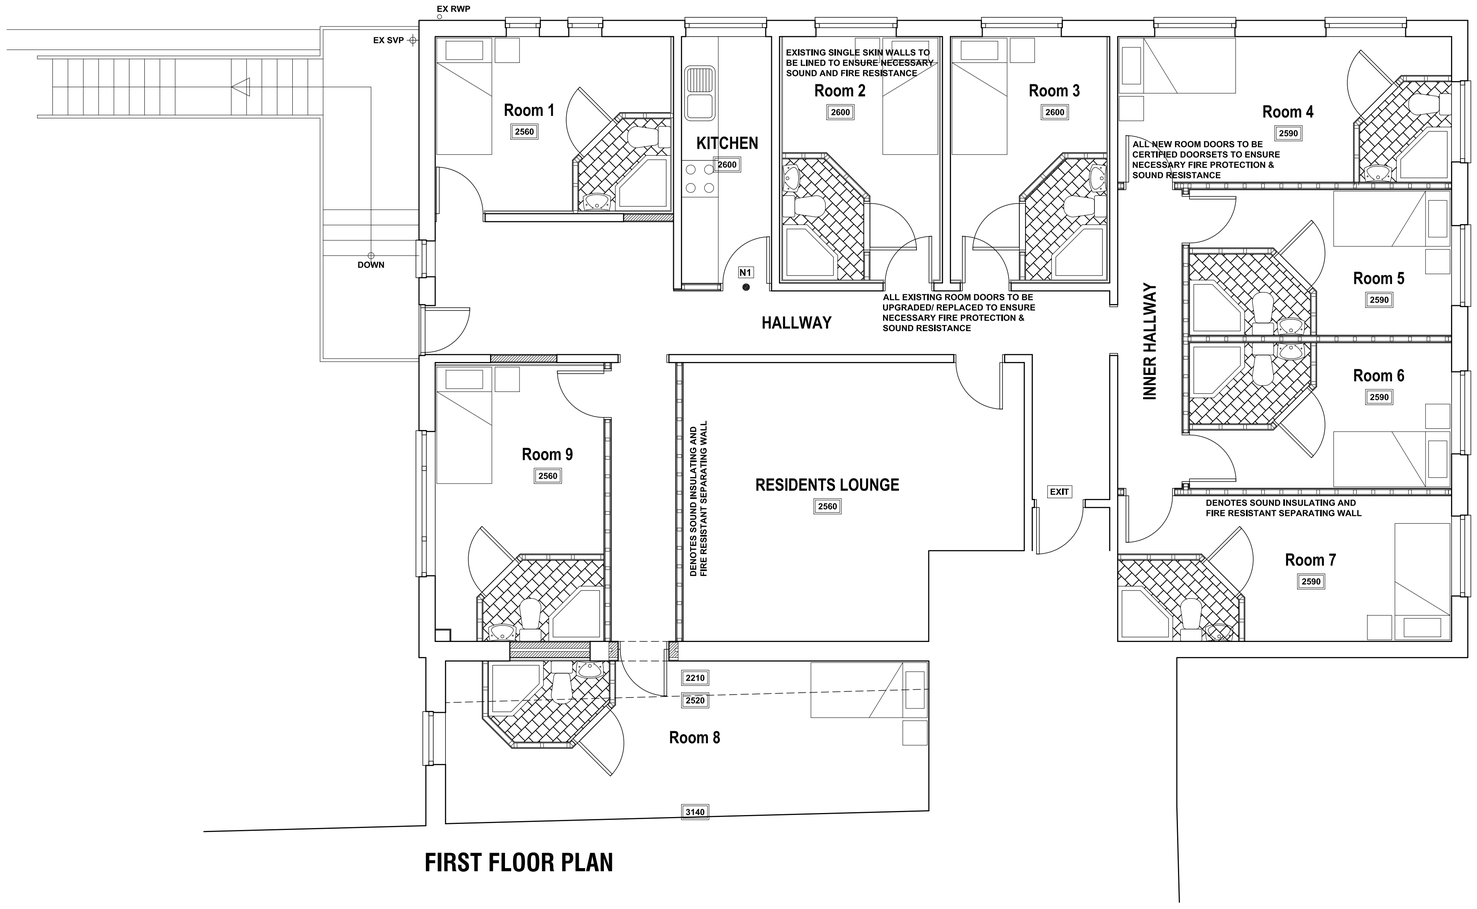



FIRST FLOOR PLAN

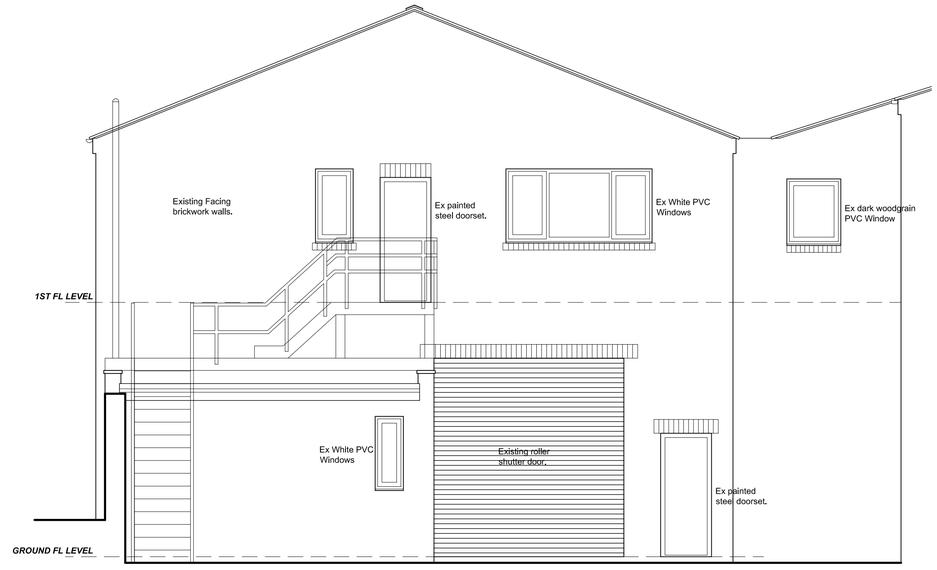

FRONT (SOUTH-EAST) ELEVATION

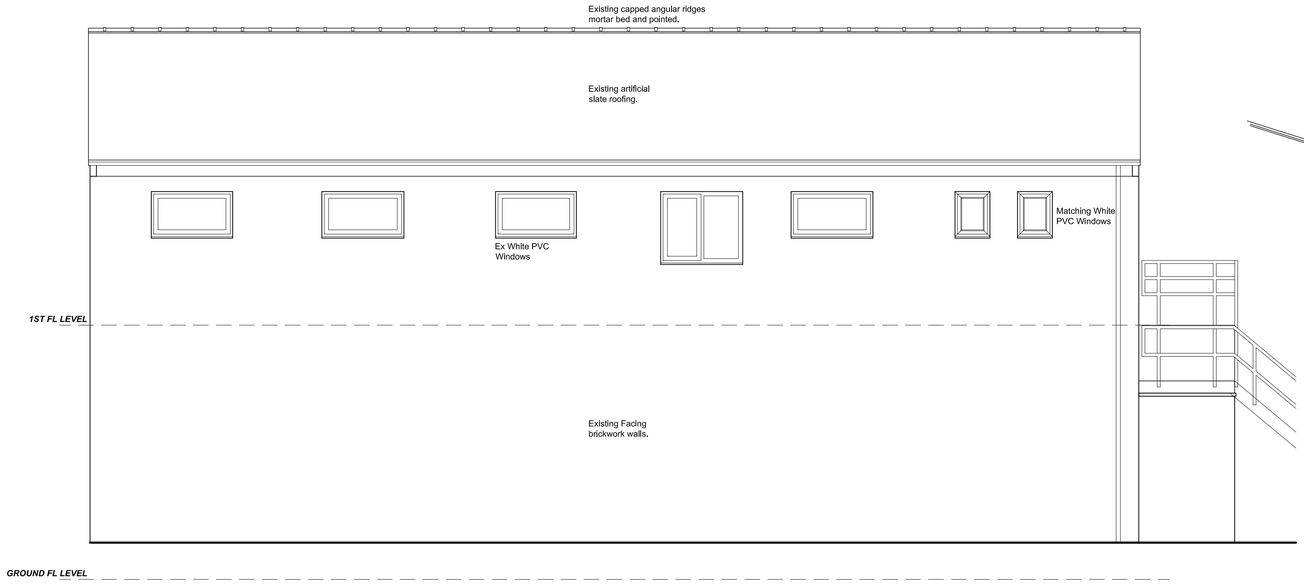

SIDE (SOUTH-WEST) ELEVATION

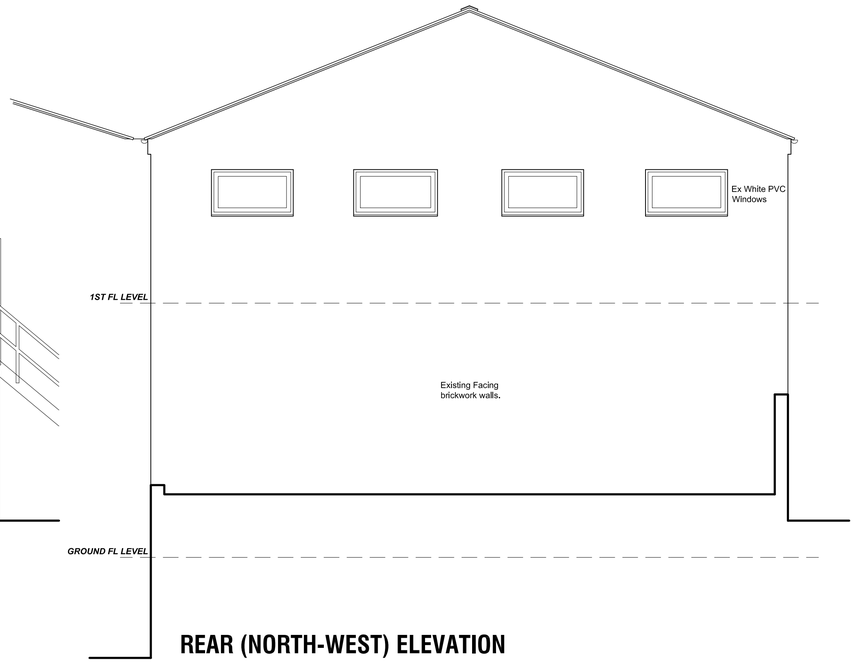

REAR (NORTH-WEST) ELEVATION

- --/--/---- -

Revision	Date.	Description.

MEDCREST HOUSE, UNIT 1, MELVILLE STREET, WOMBWELL, BARNSLEY, S73 8HJ.

DESIGN PROPOSALS

PLANS & ELEVATIONS

Mrs T Arnold.

Building Design Services

JE Architectural Ltd
23 Windmill Road, Wombwell,
Barnsley, S73 8PW.
Tel: 01226 754507
Email: jealtd@btconnect.com

This drawing and the copyright is the Architectural Company's property and maybe used or reproduced only by agreement. All Dimensions in Millimetres Unless specified otherwise and subject to verification on site.

Scale: 1:50 @ A1	Date: NOV 2022
Ref: 202203	Drwg No: 03

0 cm | 2 cm | 4 cm | 6 cm