

notes

this drawing and design is the copyright of aja architects llp and must not be reproduced in part or in whole without prior written consent. contractors must verify all dimensions on site before commencing work or preparing shop drawings if in doubt ASK.

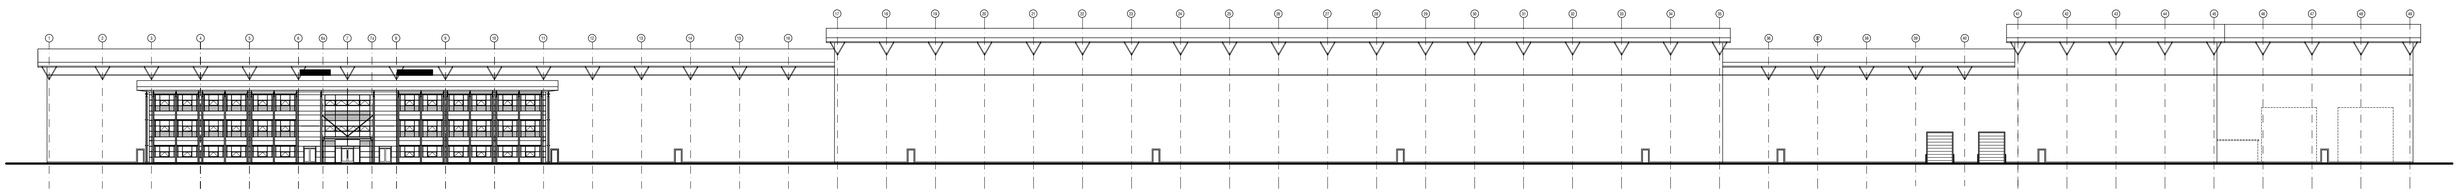

West Elevation

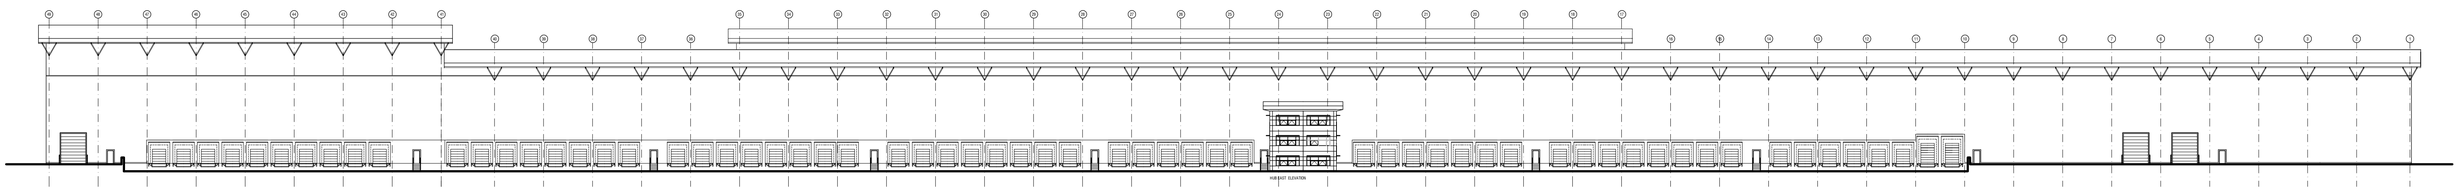

East Elevation

Schedule of Materials

Distribution Centre

Roof
Profiled metal cladding panels in Goosewing Grey (HPS200 Finish) with goosewing grey fascia.

Walls
Profiled metal cladding panels for the main body of the building in Goosewing Grey (HPS200 Finish) to north, west & east elevations & Merlin Grey (HPS200 Finish) to south elevation, with Hamlet (HPS200 Finish) at high level.

Personnel Doors
Metal faced flush doors painted silver.


Loading Doors
Insulated metal doors with PVF2 outer finish in silver.

Offices


Roof
Profiled metal cladding panels in Goosewing Grey (HPS200 Finish) with goosewing grey fascia.

Walls
Composite insulated flat metal panels in White (HPS200 Finish) with Merlin Grey between GLs 6 & 8(HPS200 finish).

Windows/Doors
Polyester powder coated frames in graphite grey with grey tinted glazing and grey lookalike panel spandrels.

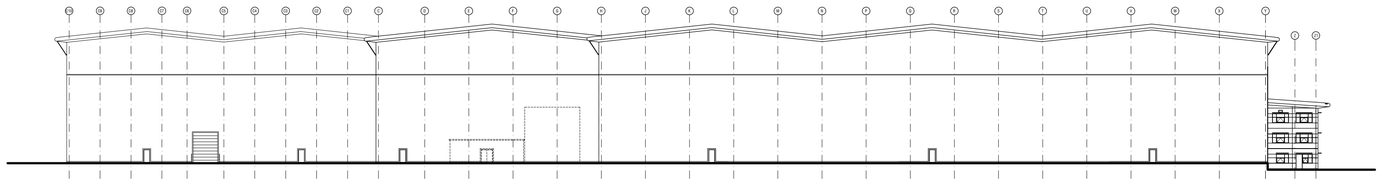

South Elevation

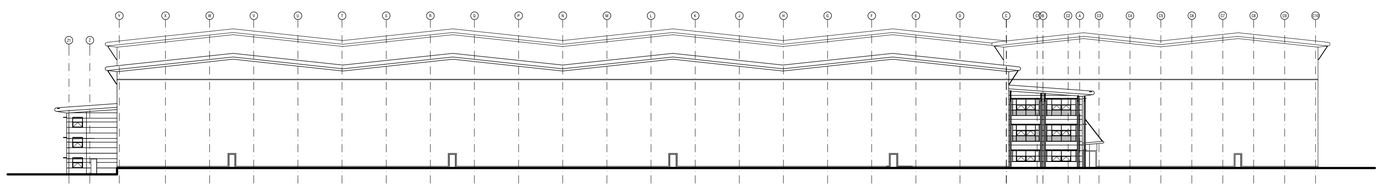

North Elevation

no.	date	revision	by

aja architects

aja architects llp
1170 Elliott Court
Herald Avenue
Coventry Business Park
COVENTRY CV5 6UB

T: 024 7625 3200
F: 024 7625 3210
E: aja@aja-architects.com
W: www.aja-architects.com

aja architects llp is a limited liability partnership registered in England No. OC326721

client

Teal Houghton Main Sarl

project

Proposed Extension
for ASOS.COM
Houghton Main
South Yorkshire

drawing

Proposed Elevations

scale 1:500 @ a1 drawn spp

checked date 07/09/12

no

5252 - 037

PLANNING