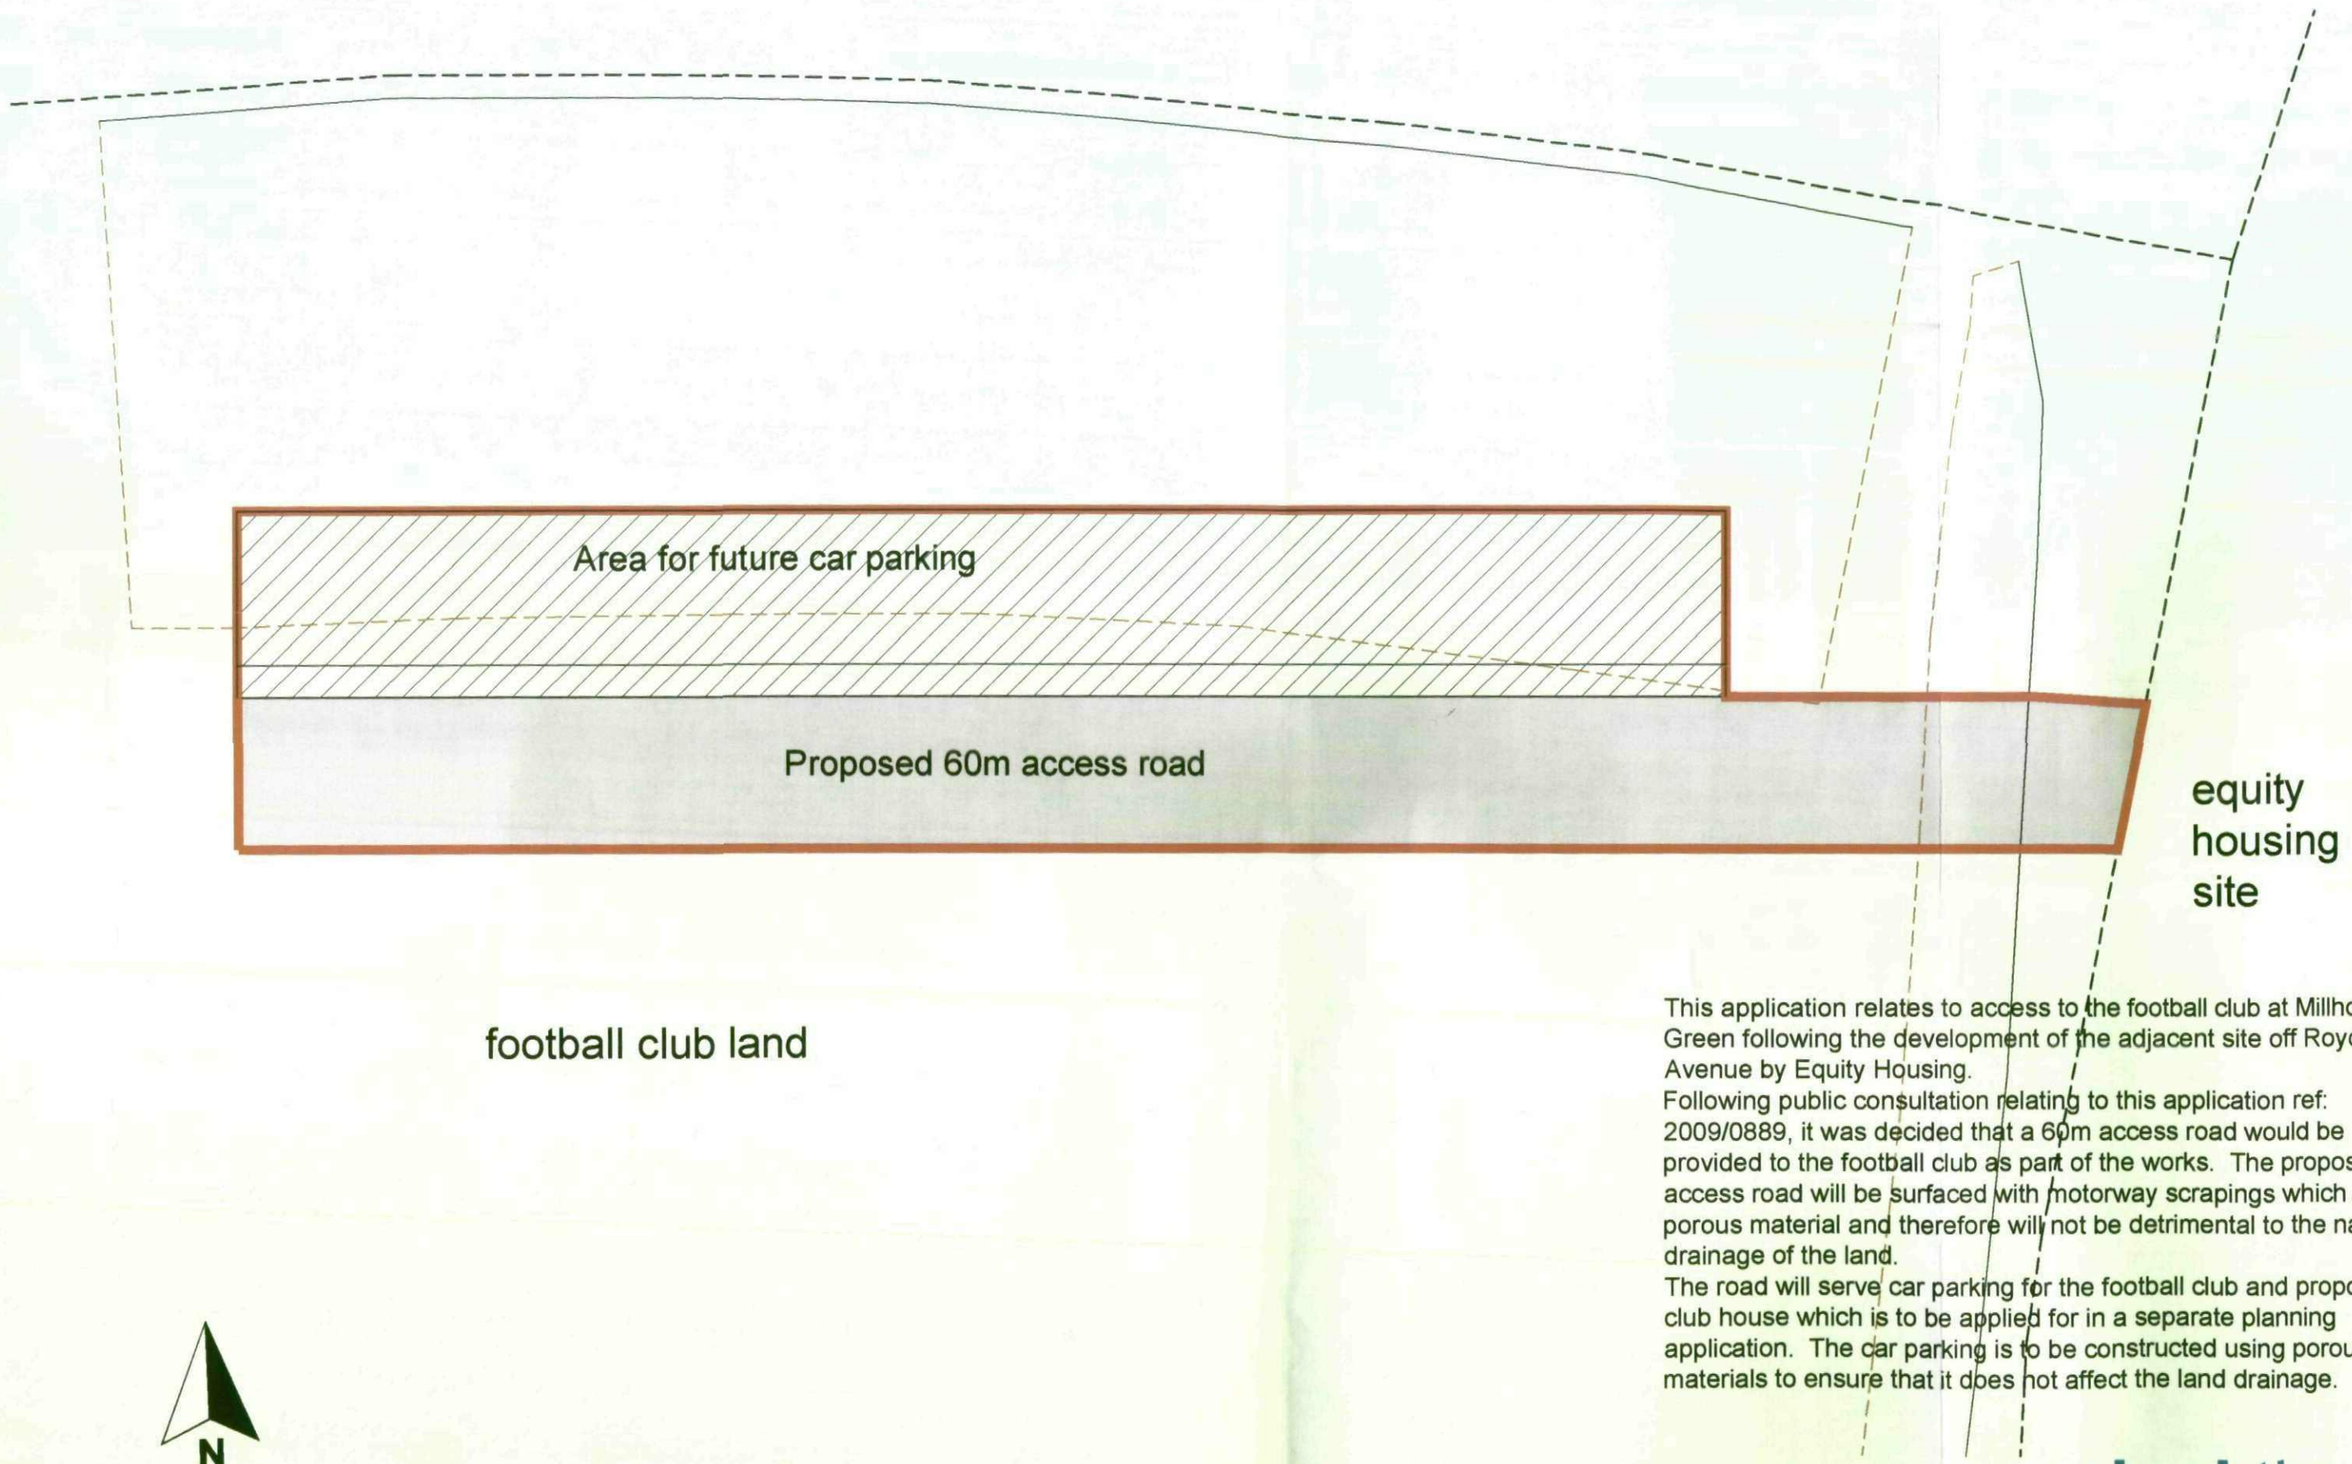


This application relates to access to the football club at Millhouse Green following the development of the adjacent site off Royd Avenue by Equity Housing.
Following public consultation relating to this application ref: 2009/0889, it was decided that a 60m access road would be provided to the football club as part of the works. The proposed access road will be surfaced with motorway scrapings which are a porous material and therefore will not be detrimental to the natural drainage of the land.
The road will serve car parking for the football club and proposed club house which is to be applied for in a separate planning application. The car parking is to be constructed using porous materials to ensure that it does not affect the land drainage.

nicol thomas

Revision	Date	Details
A	Sept 09	car parking area included

nicol thomas
architects project managers construction cost consultants CDM co-ordinators
Registered in England and Wales Reg No. 2140639
Quality Assured to BS EN ISO 9001:1994 Certificate Number GB 4723

Heyside House Blackshaw Lane Heyside Royton Oldham OL2 6NS
t:01706 290088 f:01706 290099 e:oldham@nicolthomas.com

Also at Birmingham (Registered office)

Do not scale from this drawing. All dimensions must be checked and verified before preparing production drawings or commencing works. This drawing and its design is the copyright of Nicol Thomas Ltd and may not be reproduced in any form whatsoever without their prior express written consent.

Client:	Equity Housing Group				
Job:	Access Road to Football Club, Millhouse Green				
Drawing title:	Proposed Site Plan				
Drawing Number: (Job number)	M3008.02	(PL)	0006	Revision: A	
Scale:	1:200@A3				
Date:	Aug 09				
Drawn by/ checked by:	RO/GRF				