
© Acanthus WSM Architects

The general contractor is responsible for the verification all dimensions on site and the architect is to be informed of any discrepancy.


The status of information contained in a computer copy of this drawing shall be limited to that conveyed by the paper copy.

Revisions:

Rev A. 15.08.11 RJJ/Check Materials added, roof plan revised and solar collectors indicated.

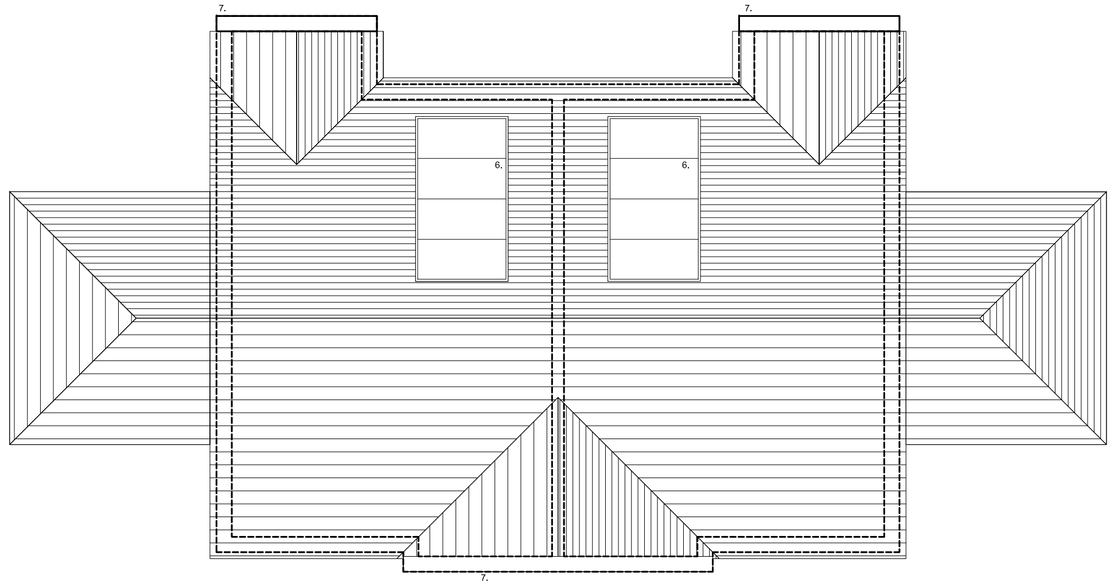


Roof Plan

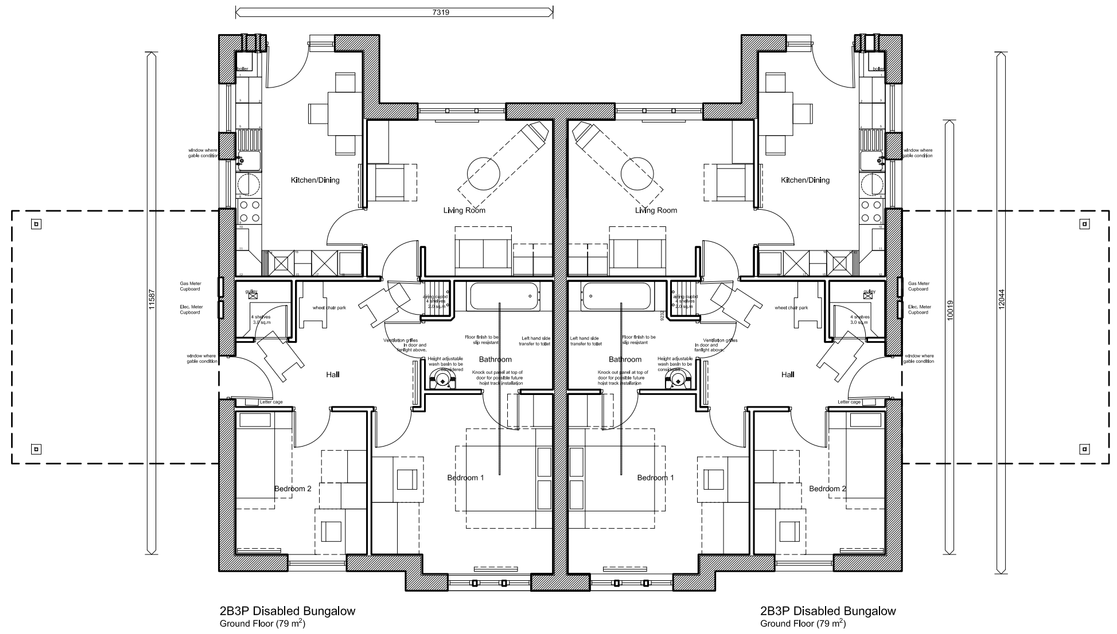

2B3P Disabled Bungalow
Ground Floor (79 m²)


2B3P Disabled Bungalow
Ground Floor (79 m²)

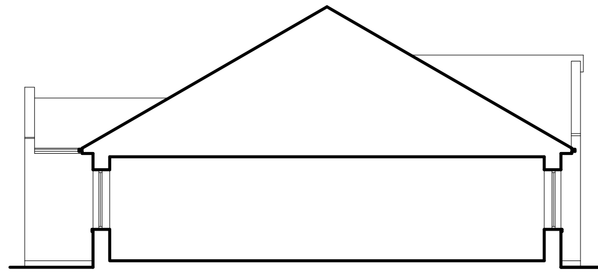

Section



Side Elevation

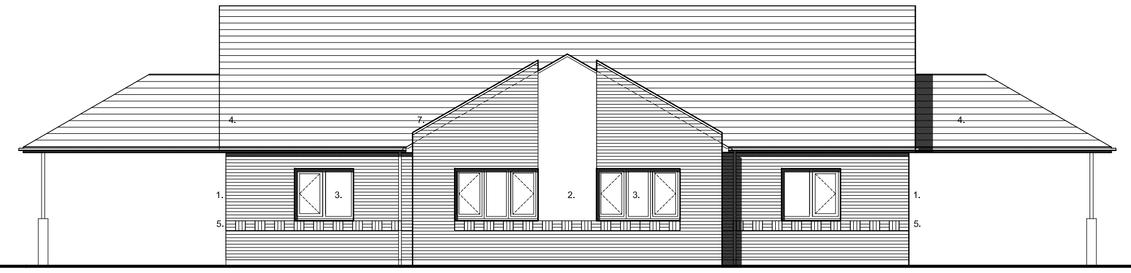


Front Elevation

1. FL Quality facing brickwork
2. Through coloured render system (ie, Sto / Weber or similar approved)
3. Stained timber framed double glazed windows
4. Interlocking concrete tiled roof
5. Brick Pattern
6. Photo Voltaic Solar Collectors
7. Parapet wall with pressed metal capping flashed over from roof.



Side Elevation

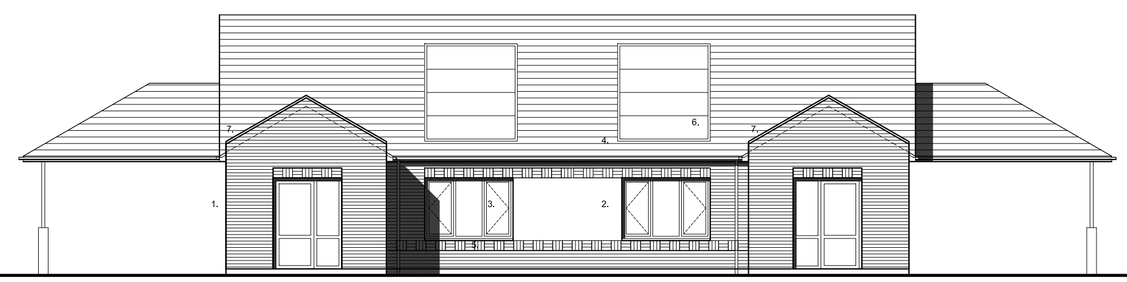

Rear Elevation

1:100 SCALE BAR

0 .5 1 2 3 5 Metres

YORKSHIRE HOUSING

drawing status

- approval
- construction
- preliminary
- record
- information
- comment
- tender

Scale 1:100 @ a1

Date 25.July.2011

Drawn/Checked SH/RJJ

Dwg.No 2121.23.241A

Plots 39 & 40

2B3P Plans & Elevations

Newlodge Crescent - Phase II
Barnsley
Yorkshire Housing

Acanthus WSM Architects

Woodhall, Woodhall Lane, Leeds LS28 5NY. TEL. 0113 239 3414. FAX 0113 256 9688. E-Mail. architects@acanthuswsm.com

S:\2121\23\Dev Update (Phase II)\Drawings\Design Information\2121.23.241A 2B3P DA Elevations.dwg, 2/1, 15/08/2011 10:05:51, rjj, Acrobat PDF 4/1, 1:1