


FRONT ELEVATION
AS PROPOSED




FRONT ELEVATION
AS PROPOSED




REAR ELEVATION
AS PROPOSED

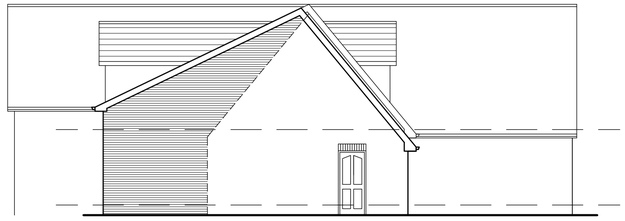


SIDE ELEVATION
AS PROPOSED

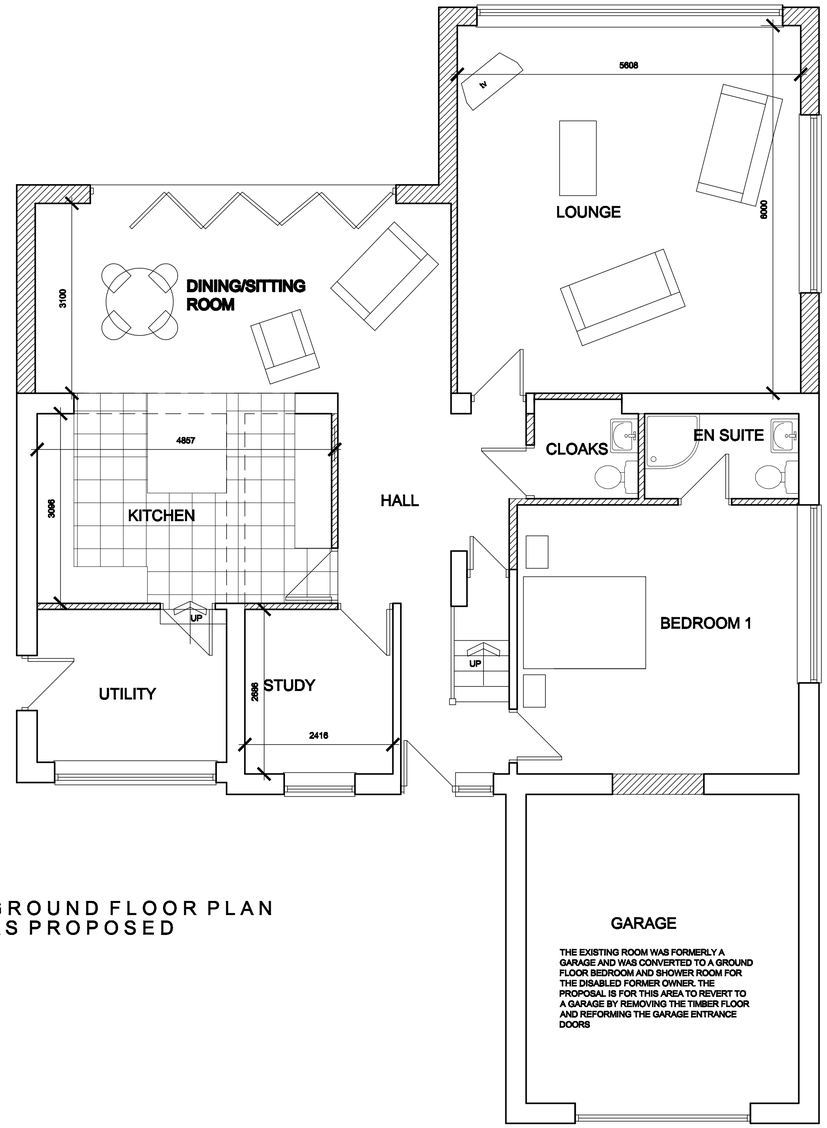

GROUND FLOOR PLAN
AS PROPOSED

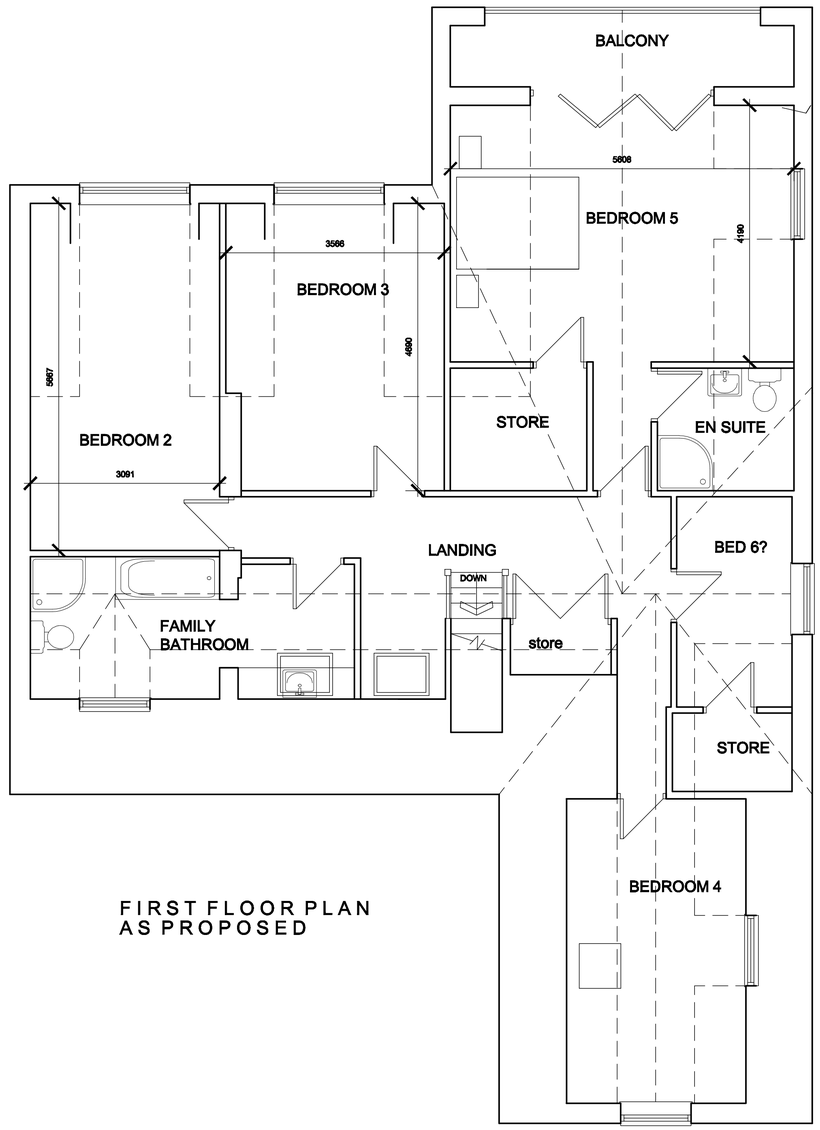

FIRST FLOOR PLAN
AS PROPOSED

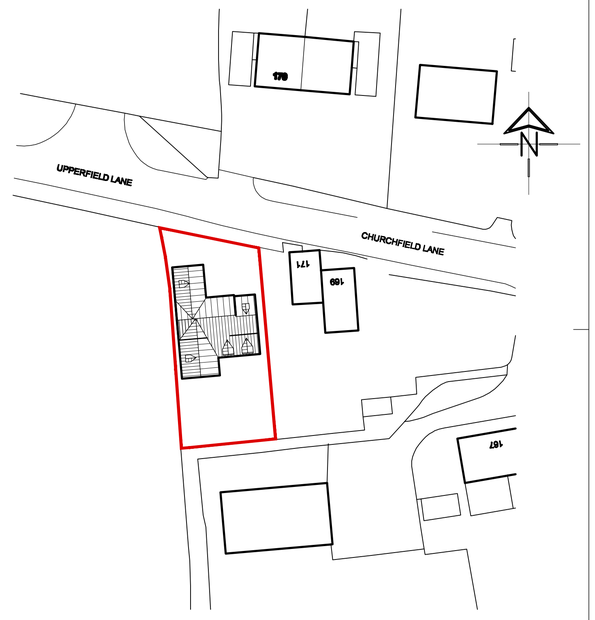

SITE PLAN
SCALE 1:500

White Agus Partnership
PROVIDENCE VILLA,
42 SACKVILLE STREET,
BARNSLEY,
S70 2DB
Phone: 01226 208482
Fax: 01226 283030
Email: info@whiteaguspartnership.co.uk
Web: www.whiteaguspartnership.co.uk
SURVEYORS AND BUILDING DESIGN CONSULTANTS

Project.
ALTERATIONS AND EXTENSIONS
173 CHURCHFIELD LANE
KEXBROUGH, BARNSLEY

Client.
MR BRENT WATSON

Drawing Title.
PLANS AND ELEVATIONS
AS PROPOSED

Date. JAN 2013
Scale. 1:50 & 1:100 @ A1
Ref. 12-081
Dwg. No. 02
Rev. A

Date	Suffix	Description	Date	Suffix	Description
23-01-13	A	LOUNGE WINDOW REVISED			