
DO NOT SCALE
All dimensions in Millimetres unless specified otherwise and subject to verification on site

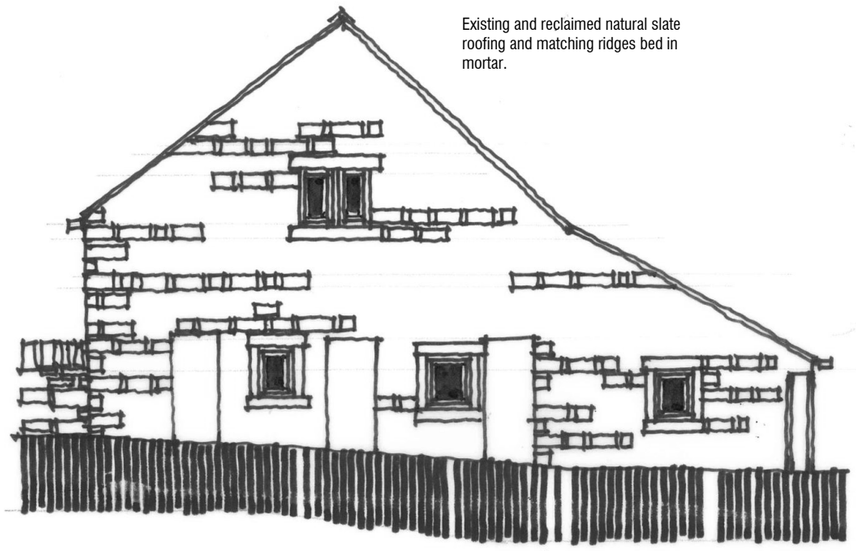

Existing and reclaimed natural slate roofing and matching ridges bed in mortar.


SOUTH ELEVATION

New timber windows and doors in new and existing openings with paint finish to be agreed. Frames to be set in 75mm reveal.

Black aluminium rooflights to front roof pitch as indicated


Black aluminium flue pipes from wood burners/stoves

Black aluminium rooflights to front roof pitch as indicated

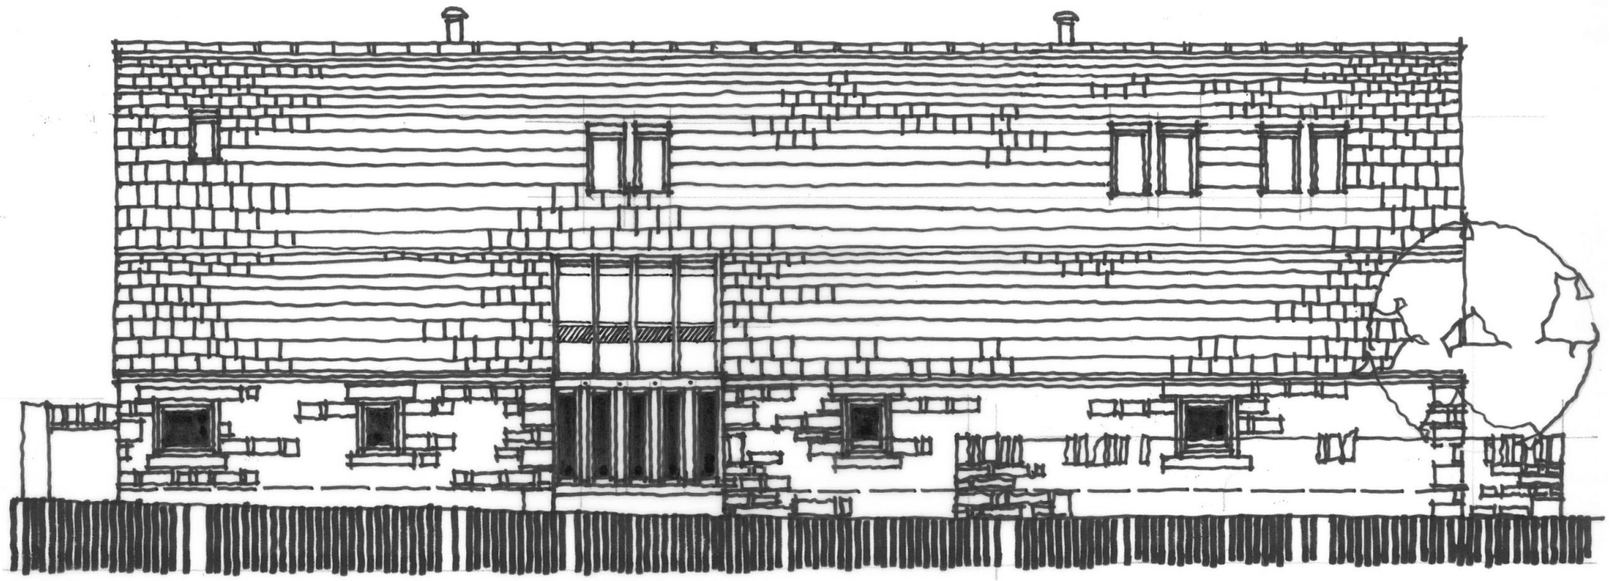

EAST ELEVATION

Existing recess to be infilled with fully glazed aluminium framed conservatory

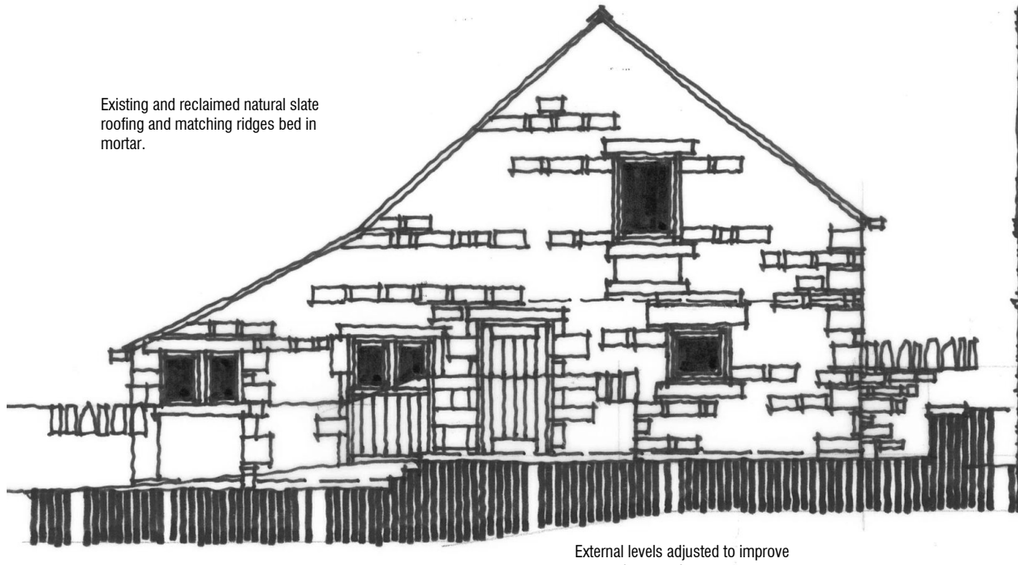


Existing and reclaimed natural slate roofing and matching ridges bed in mortar.

NORTH ELEVATION

External levels adjusted to improve access to property

Black aluminium flue pipes from wood burners/stoves

Black aluminium rooflights to rear roof pitch as indicated

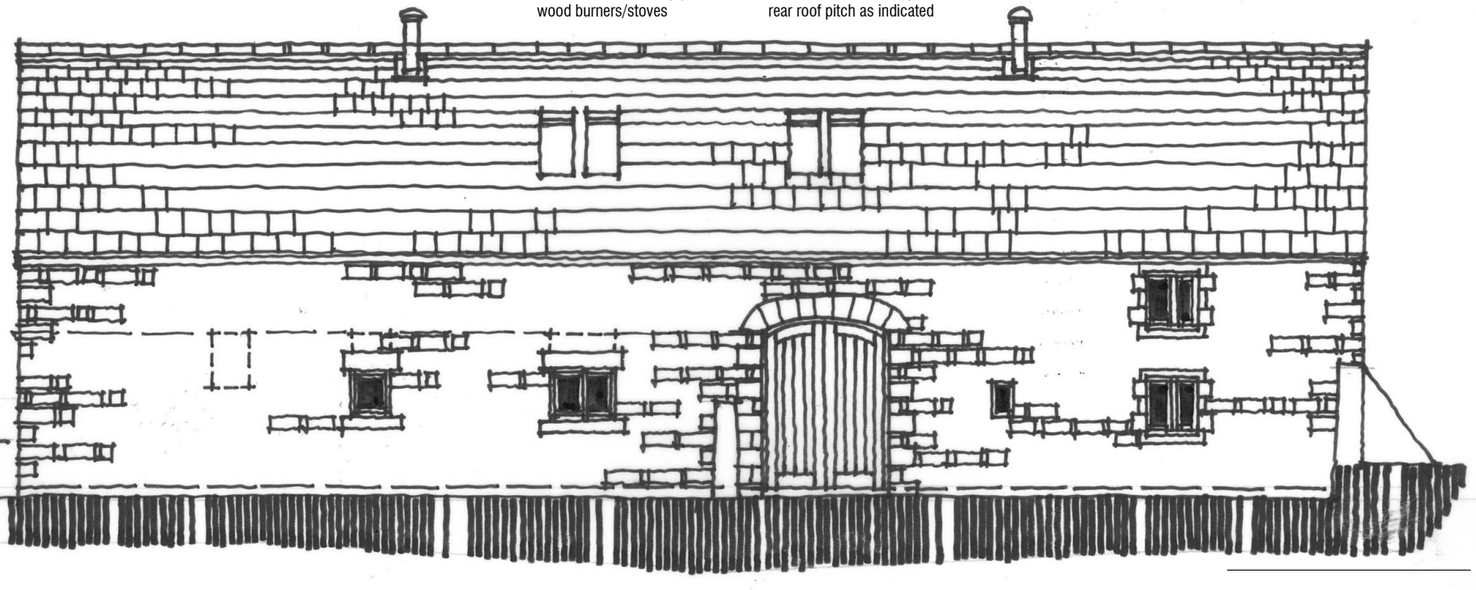

WEST ELEVATION

External levels adjusted to improve access to property

New timber windows and doors in new and existing openings with paint finish to be agreed. Frames to be set in 75mm reveal.

UNIT A2/A3 - BARN CONVERSION TO 2NO. DWELLINGS ELEVATIONS

PLANNING

Rev A - 23.04.13 - Updated for planning

PROPOSED RESIDENTIAL DEVELOPMENT
NETHER MILL FARM
PENISTONE
SOUTH YORKSHIRE

BUILDING A2/A3 - BARN
PROPOSED ELEVATIONS

CHRIS CARR
ARCHITECTS

Orchard Farm, Goathland,
Whitby, YO22 5JX
Tel: (01947) 896051 Fax: (01947) 896001
email: chris@cca-arch.co.uk

Scale.	1:100 @ A3	Drawn.	
Date.	13.02.13	Ref. No.	11.050
DWG. No.	034	Rev.	A

10 cm 12 cm 14 cm 16 cm

This drawing and the copyright is the Architects property and maybe used or reproduced only by agreement. All Dimensions in Millimetres Unless specified otherwise and subject to verification on site.