
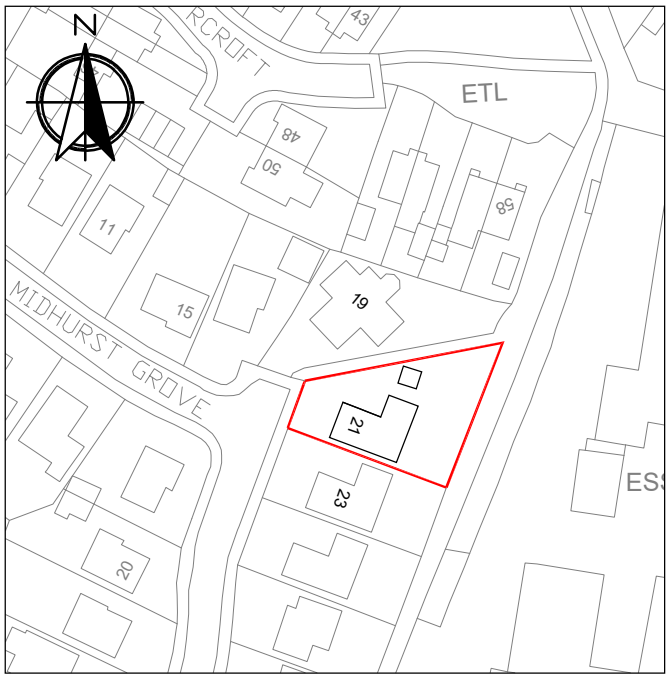


LOCATION PLAN

SCALE 1:1250

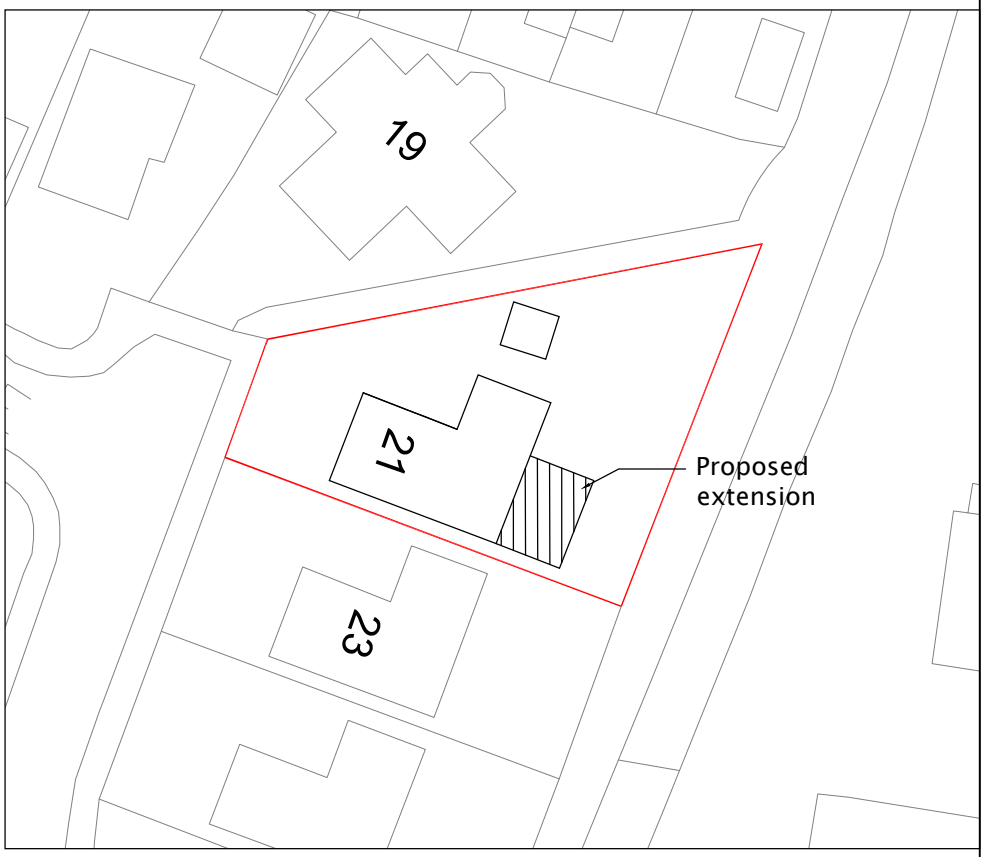

PROPOSED SITE PLAN

SCALE 1:500

DRAWING CREATED IN REVIT.

WSP

TITLE:

BARUGH GREEN

DRAWING No:

002