

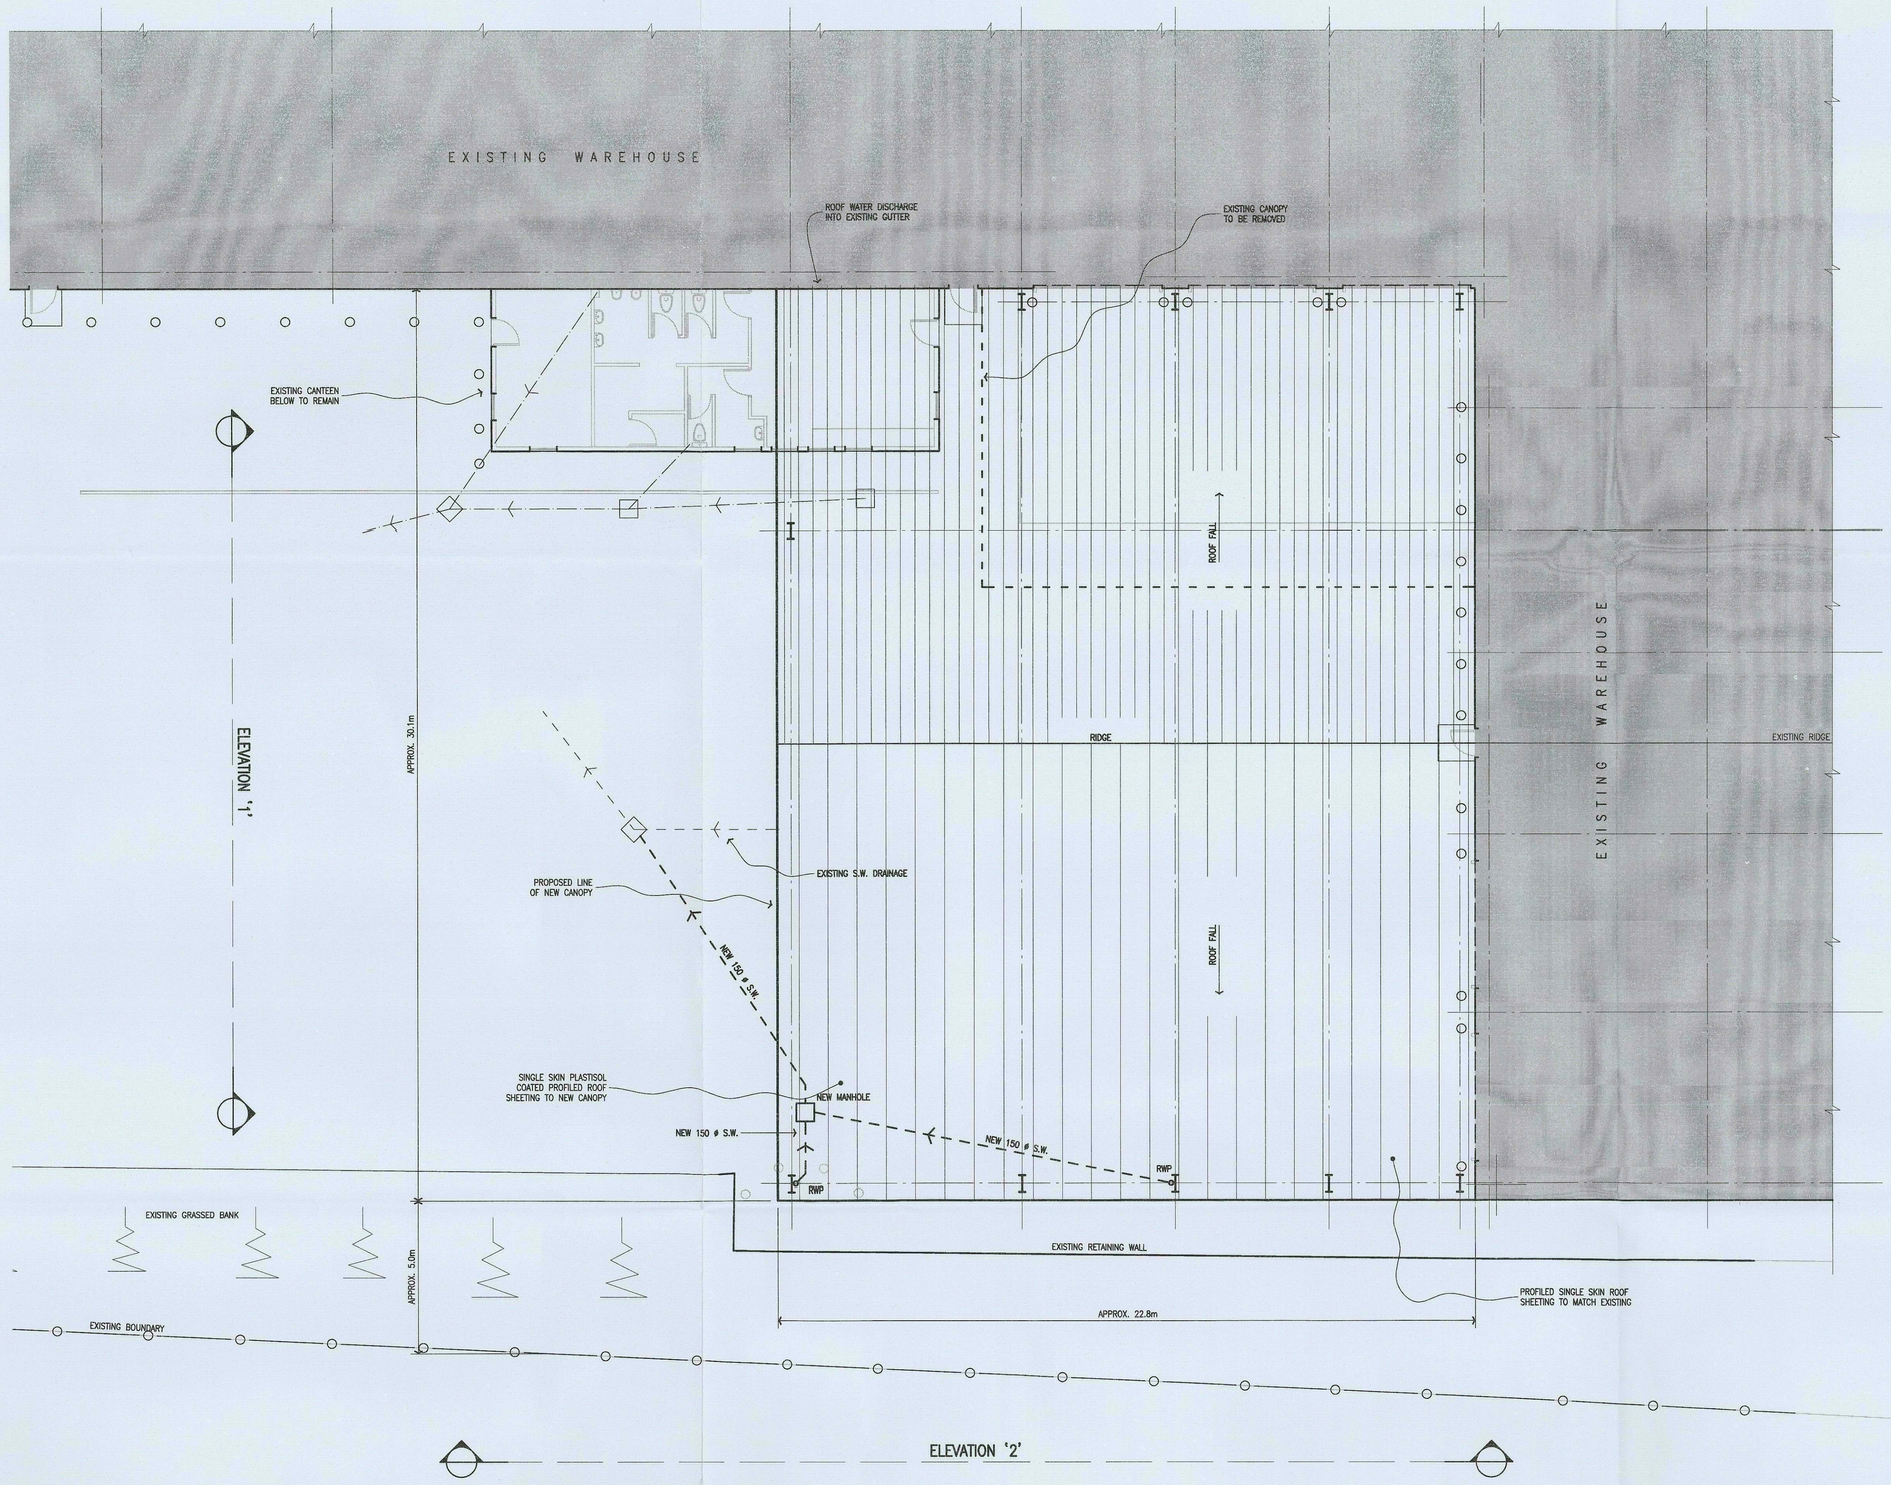



PLAN SHOWING PROPOSED CANOPY
(1:100)

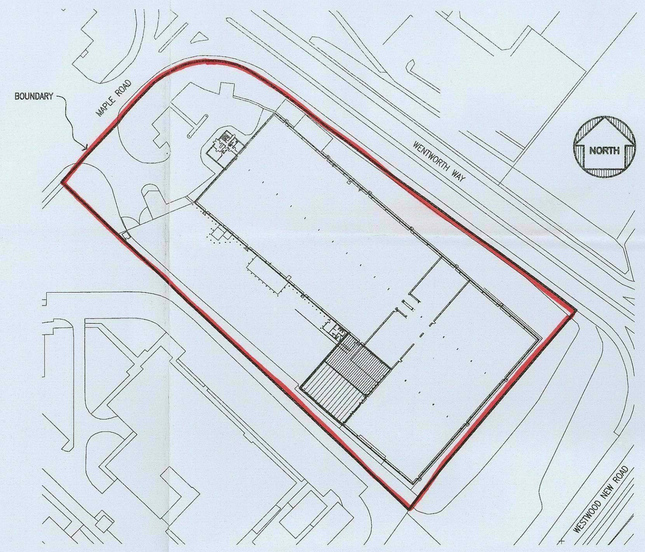

SITE PLAN
(1:1250)

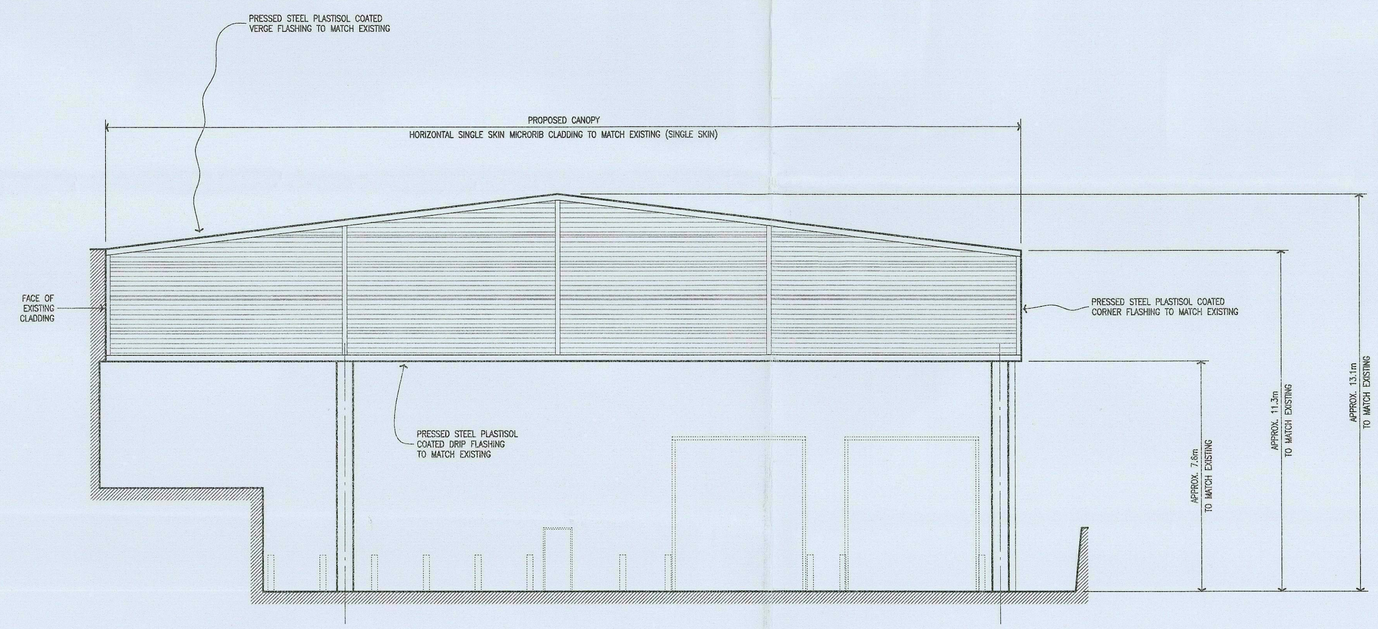

ELEVATION '1'
(1:100)

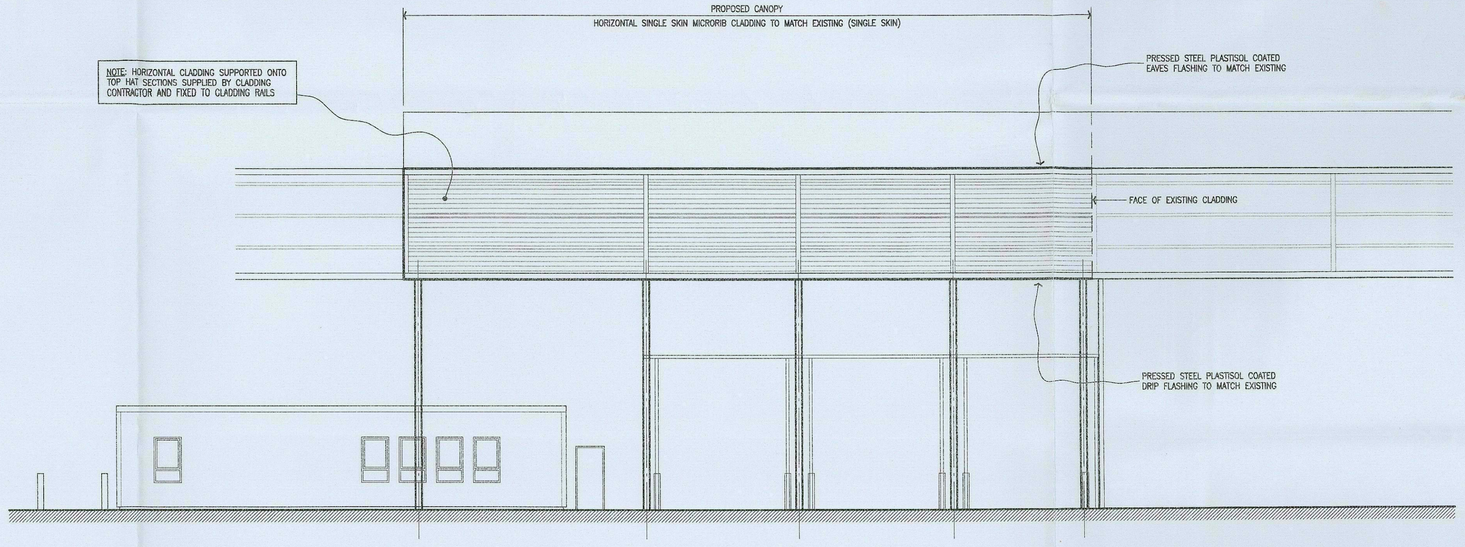

ELEVATION '2'
(1:100)

© Copyright Bland and Swift
This drawing and the copyright, design rights and all other intellectual property rights in it belong to Bland and Swift. No licence or assignment of any such rights is granted hereunder. This drawing is not to be copied or divulged to a third party without written permission.

DHSC CORPORATE MAIL ROOM
28 JUL 2014
Received by:
ORIGINAL COPY

SUFFIX	REVISIONS	DATE
A	END BAY REMOVED AS PER CLIENT'S REQUEST.	11-6-14

CLIENT
I.T.A.B. GROUP

JOB
NEW CANOPY
WENTWORTH WAY
TANKERSLEY, BARNSLEY

ARCHITECT
M.N.B. PROJECTS

TITLE
PROPOSED PLANS AND ELEVATIONS

Bland and Swift
CONSULTING STRUCTURAL & CIVIL ENGINEERS
RIPLEY LODGE
19 LOWER WORTLEY ROAD
LEEDS LS12 4BY
TELEPHONE : LEEDS (0113) 231 0909
FAX : LEEDS (0113) 263 4126
e-mail : mail@blandswift.com

SCALE	DRAWN BY	DATE	CHECKED
1:1250 & 1:100 A0 SHEET	DB	APR 2014	AC

DRAWING No	PLOT DATE
10426/02 A	12-6-14

DRAWING STATUS
PLANNING