
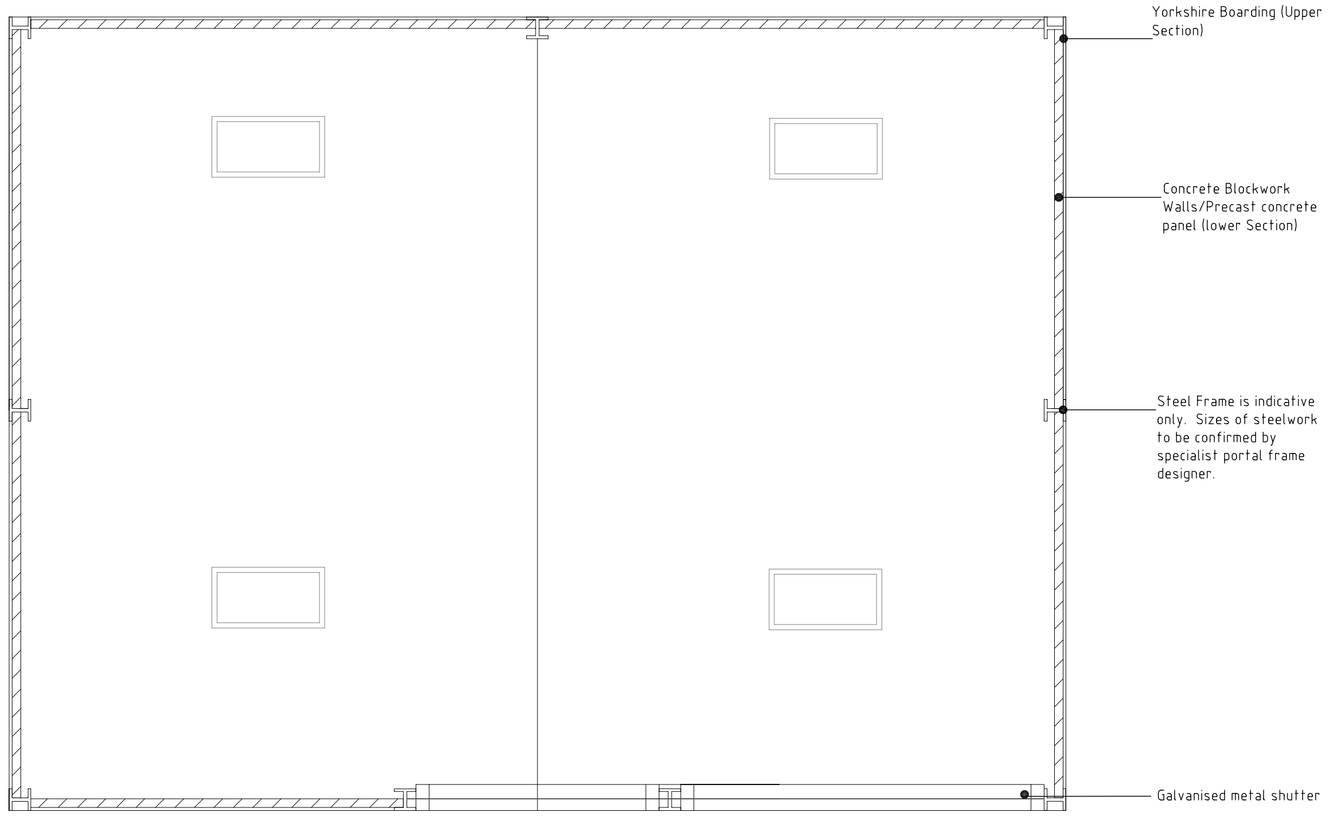


Floor Plan
Scale 1:50

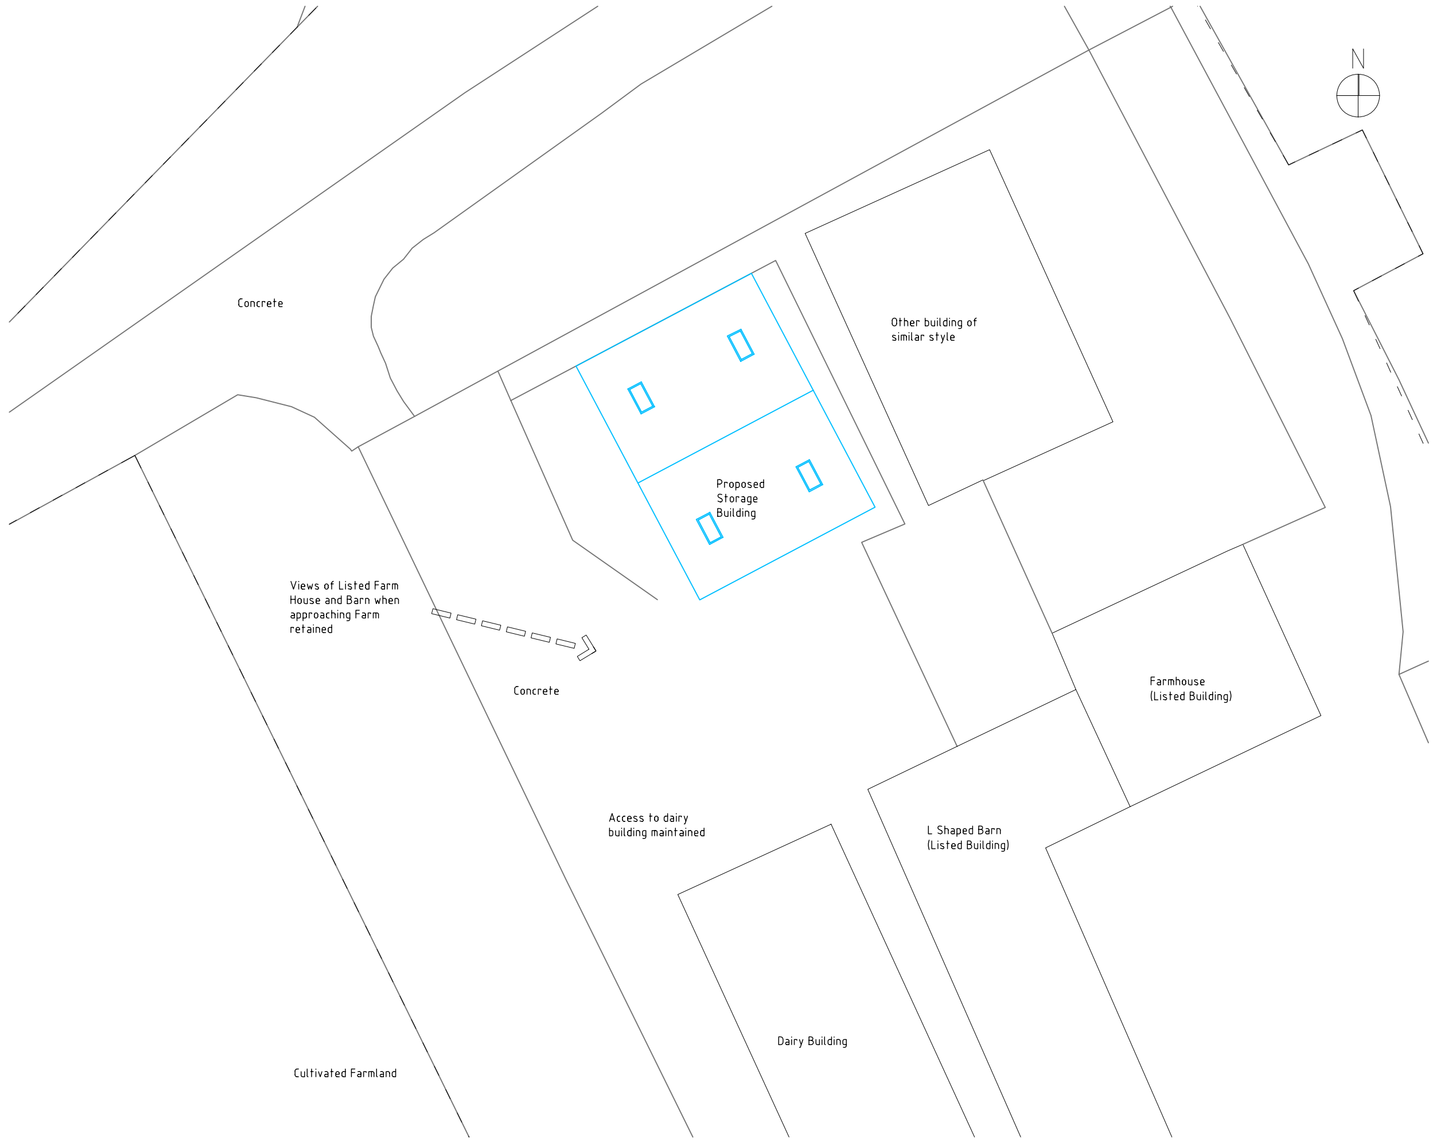

Proposed Site Plan 1:200

Notes

Existing materials on site


Boundary treatments: Dry Stone Wall
Concrete Roadway for access

Surrounding materials

Dry Stone Walling, conctrete, portal framed buildings, steel shutters, of similar materials to proposed.


Proposed materials

Steel frame with concrete panels, steel shutters, yorkshire timber boarding

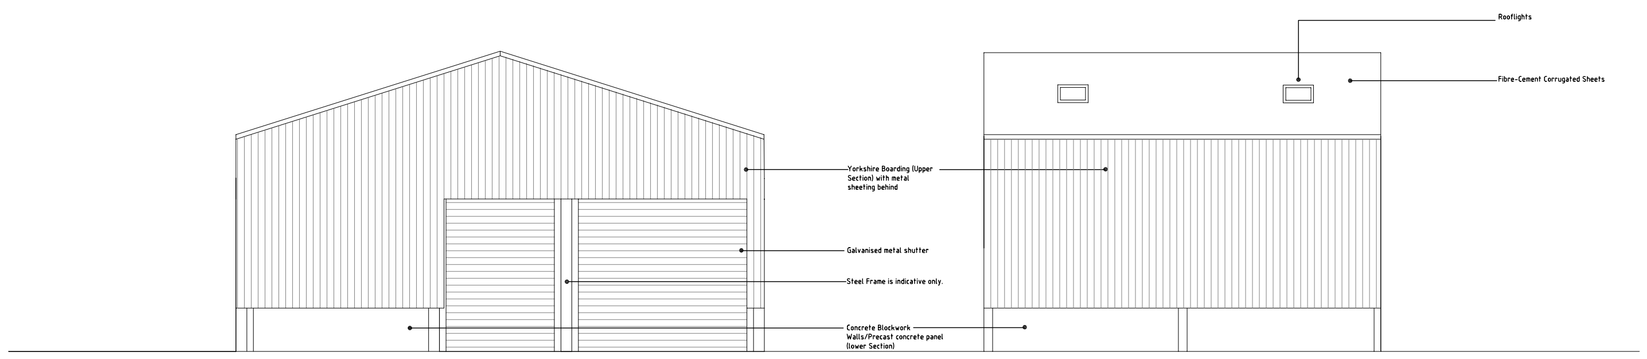


North East Elevation
Scale 1:100

North West Elevation
Scale 1:100

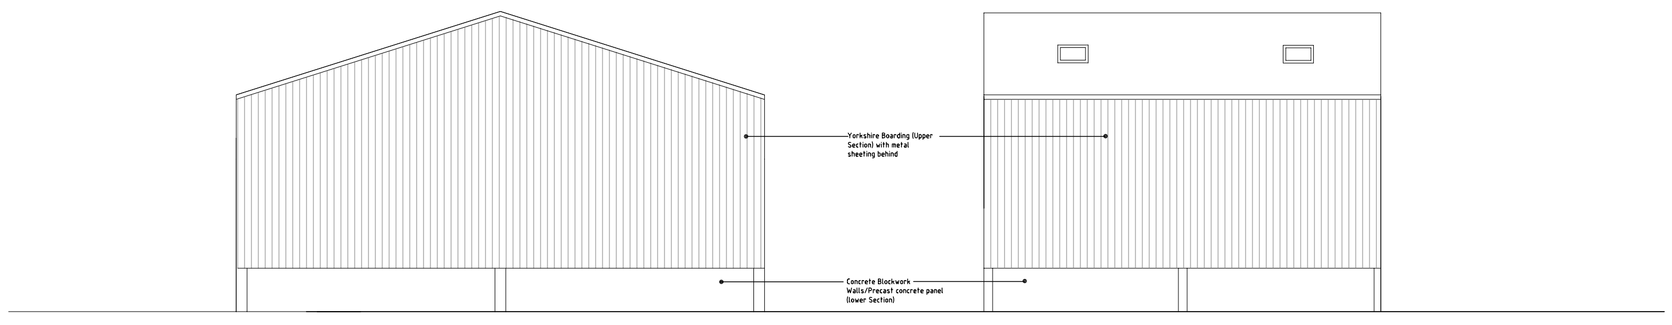

South West Elevation
Scale 1:100

South East Elevation
Scale 1:100

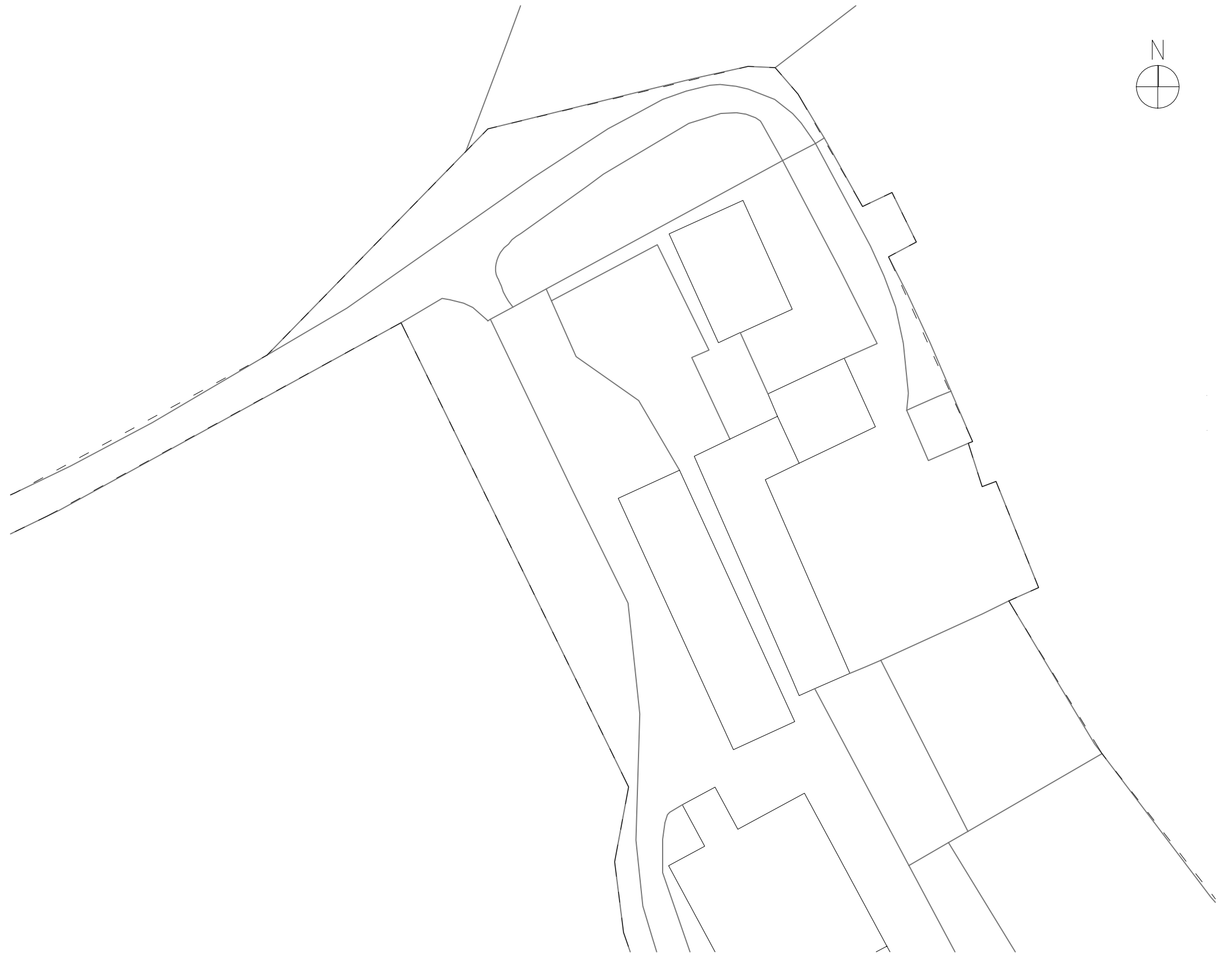

Existing Site Plan 1:500

Revision	Description	By	Date
B	Listed Buildings referenced	AVR	12/9/13
A	Location of building altered following meeting with Conservation Officer. Door moved.	AVR	18/6/13

CAD Info: G:\ACAD\ARCH

Essence Architecture Ltd.

Client
Dickinson and Sons
Annat Royd Farm

Project
Erection of Agricultural Portal Framed Storage Building

Drawing Title
Proposals

Scale	Status
A1 As Noted	Planning

Drawn: AVR
Date: 16/4/13

Project No.: 2013/03
Drawing No.: 01
Revision: B

Head Office: Upper Bagden House, Bagden Lane, Clayton West, Huddersfield, HD8 9LQ
Tel: 01484 865000
Fax: 01484 865071
Email: info@essencearchitecture.com
Web Site: www.essencearchitecture.com

ALL DIMENSIONS TO BE CHECKED ON SITE. DRAWING MUST NOT BE SCALED. TAKE FIGURED DIMENSIONS. THIS DRAWING IS THE PROPERTY OF ESSENCE ARCHITECTURE LTD. AND MAY NOT BE COPIED, USED, REPRODUCED OR DISCLOSED WITHOUT WRITTEN CONSENT