
Drawing No.	Rev No.
MIG001 -001	C

DO NOT SCALE: Contractor to check all dimensions and report any omissions or errors

NOTES

N
W E
S

INDICATIVE ONLY

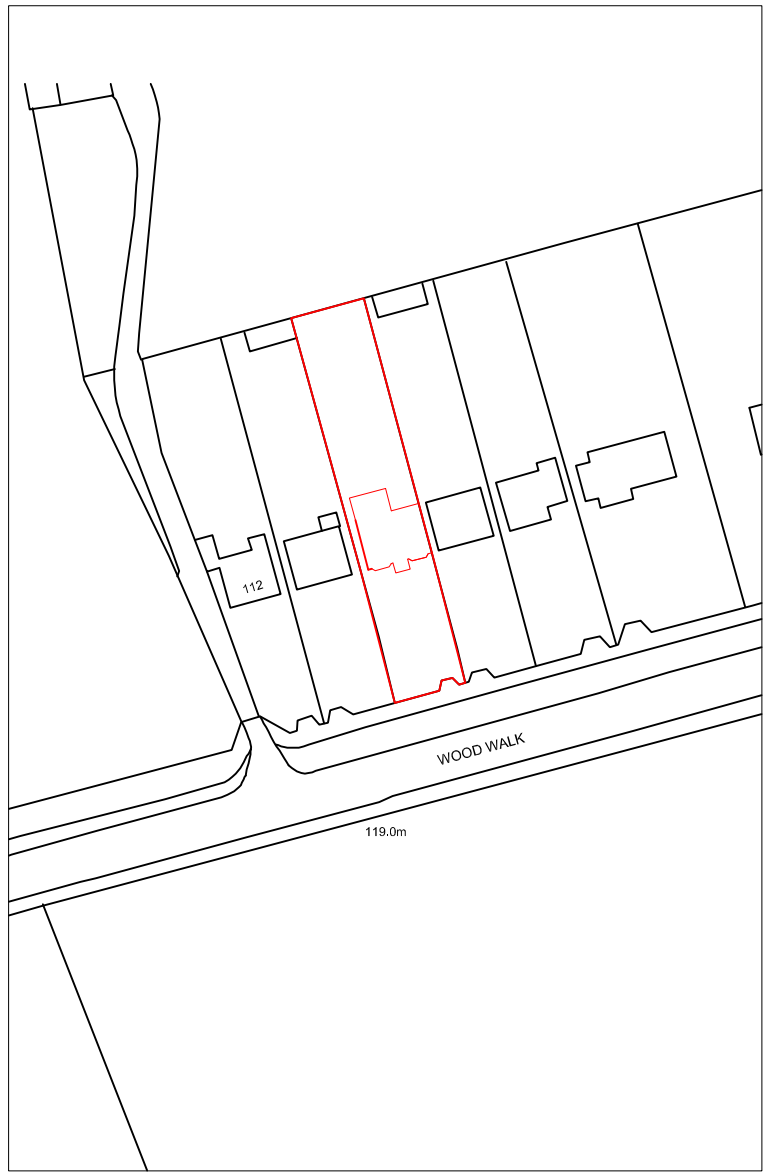

LOACATION PLAN
SCALE 1:1250 AT A3



SITE PLAN
SCALE 1:500 AT A3

Rev	Description	By	Chk	App	Date
C	GARAGE REMOVED	JRB	IG	IG	30/11/11
B	GARAGE MOVED	JRB	IG	IG	13/10/11
A	GARAGE ADDED	JRB	IG	IG	02/09/11

JRB DESIGNS Ltd
1 Saville Road
Cudworth
Barnsley
S72 8LT
Tel: 01226 383542
Fax: 01226 380078
Mob: 07970 541192
Email: john@jrbdesigns.co.uk

This drawing is copyright. © jrbdesigns Ltd.

Client
MR I GRUMET

Drawing Title
SITE PLANS

Address
108 WOOD WALK
WOMBWELL
BARNSLEY

Project Title:
PROPOSED NEW TWO STOREY DETACHED DWELLING

Purpose of Issue:
PLANNING

Drawing Status
FIRST ISSUE

Scale at A3	Drawn By	Date		
AS SHOWN	JRB	23/03/2007		
Checked By	Date	Approved By	Date	
	23/03/2007		23/03/2007	
Project No.	Drawing No.		Revision	
MIG001	001		C	

APPROVAL [X] INFORMATION [ ] TENDER [ ] CONTRACT [ ] CONSTRUCTION [ ]