
general arrangement of property as existing




location plan 1:1250


amenity

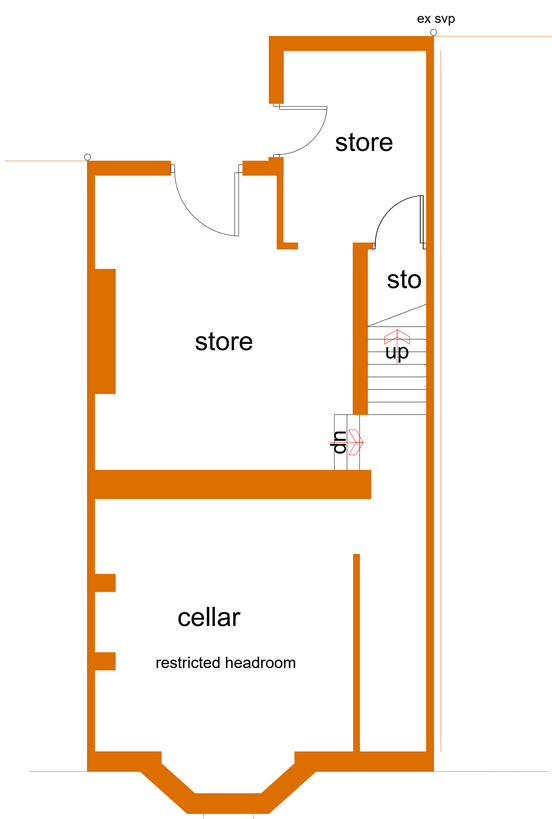


lower ground floor plan

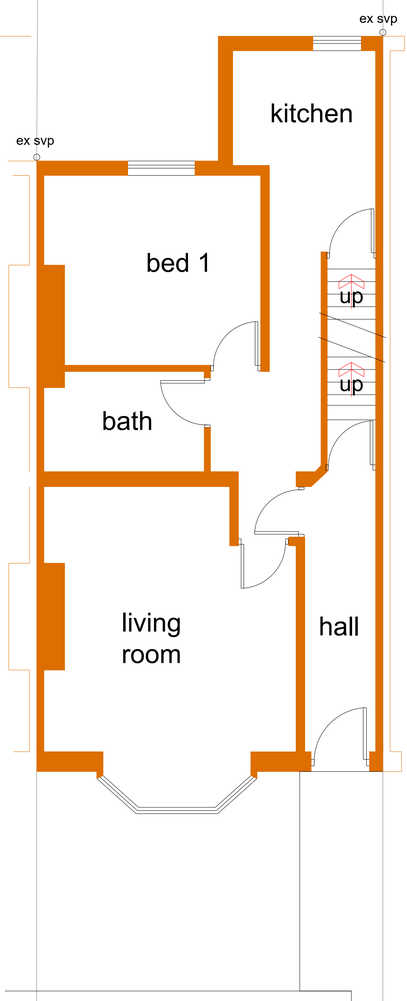


ground floor plan 1 flat

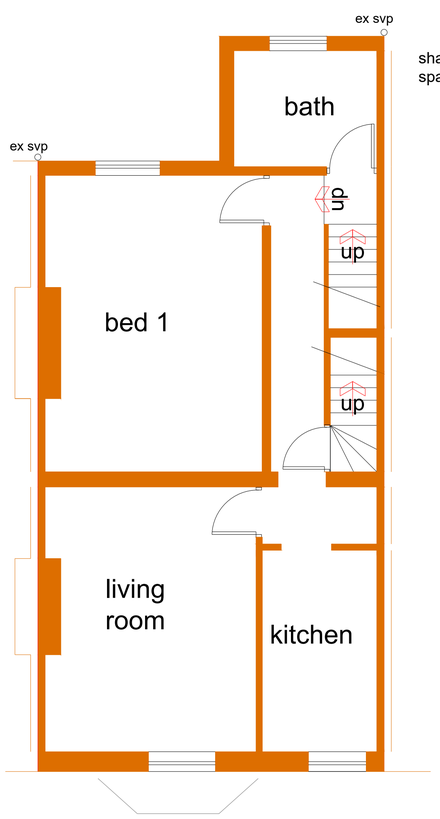

first floor plan 1 flat

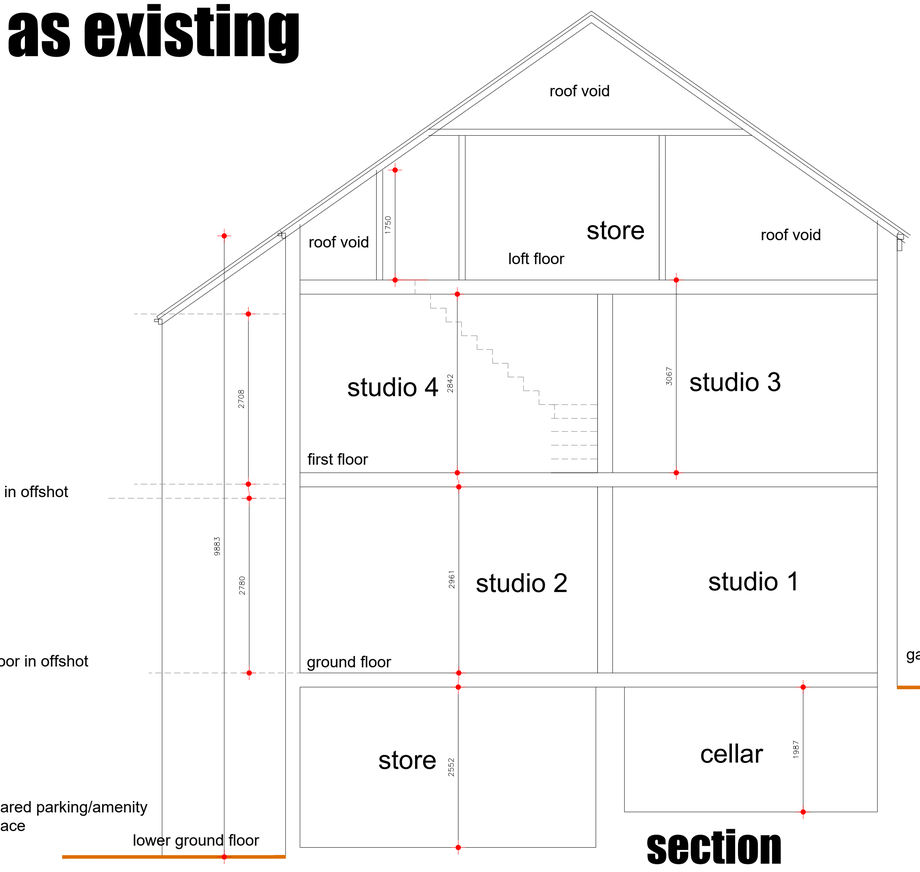

section

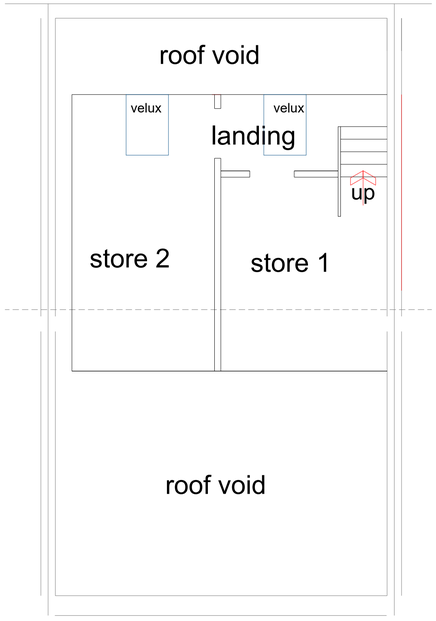

loft plan

JULIE MURRAY ARCHITECTURE
4 BROOKSIDE CLOSE, HACKENTHORPE
SHEFFIELD S12 4LE 0114 247 0602

TITLE garden flat/internal alts
169 Dodworth Road
Barnsley
S70 6HW
CLIENT 7 IN A ROW Ltd

Plans as existing

DATE 12/12/2019 SCALE 1:100 @A3
1:100 and 1:50@A1

DRAWING No.
169DR/19/01

REVISION