
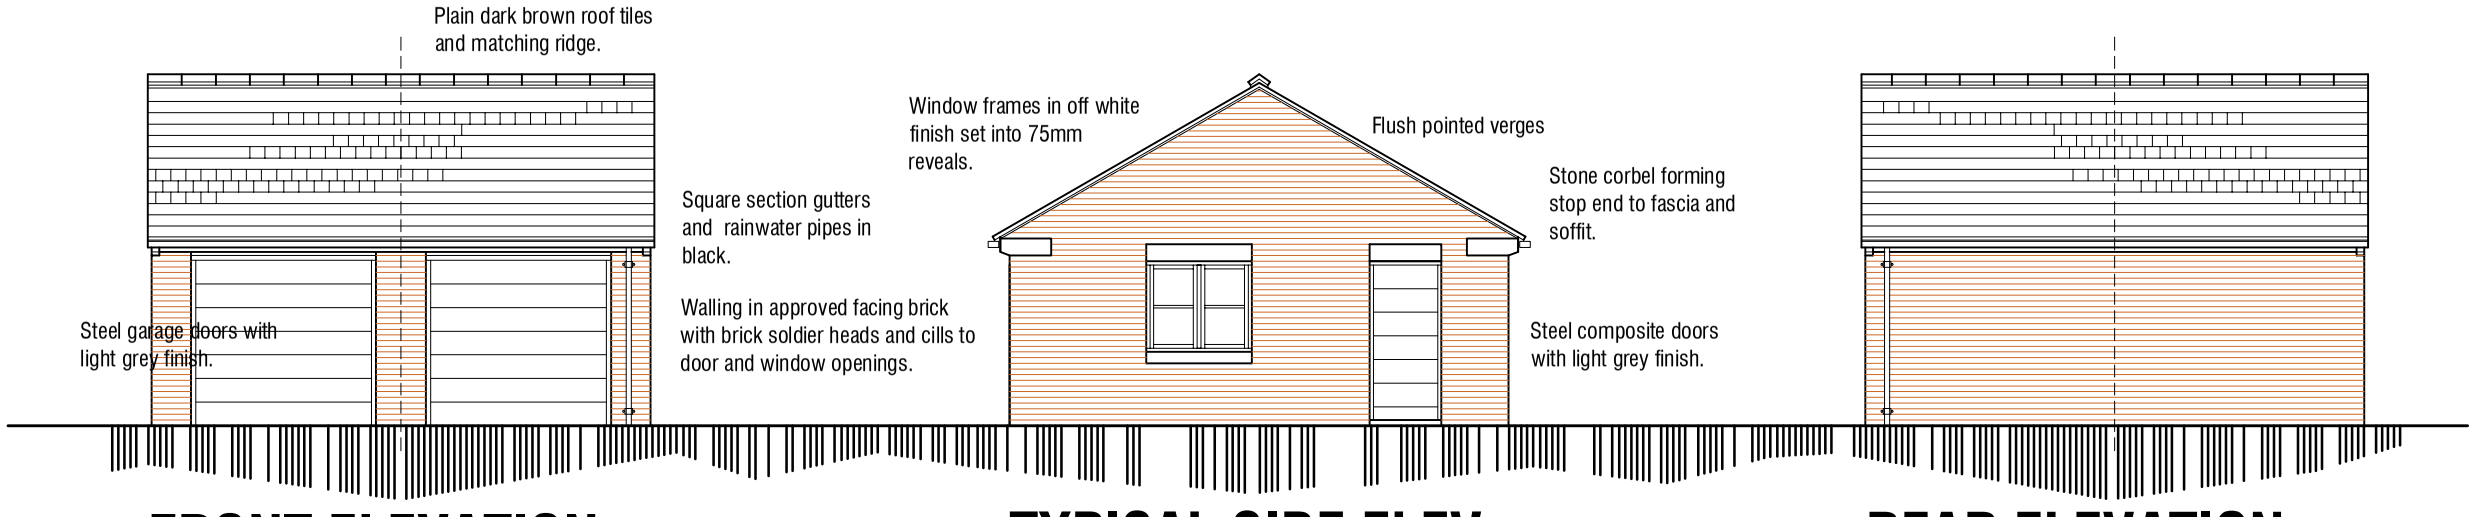



**FRONT ELEVATION** **TYPICAL SIDE ELEV** **REAR ELEVATION**

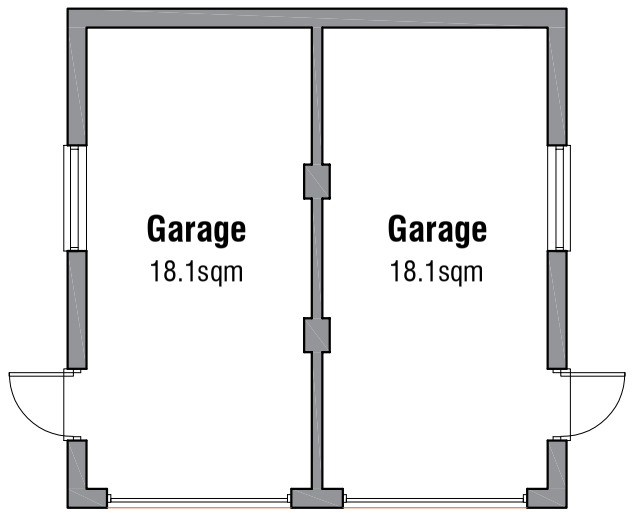


**PLAN**

# RESIDENTIAL DEVELOPMENT
# LANE END MEWS
# THURNSCOE

# PROPOSALS

## GARAGE DETAILS

mboothdesign
architectural design and building consultants

Fairfield House
Berneslai Close Barnsley
S70 2FL
T: 01226 286256
M: 07881898300
E: mboothdesign@btconnect.com

| | | | |
|---|---|---|---|
| Scale | 1:100 @ A3 | Drawn | MJB |
| Date | APRIL 2019 | Ref. | 13.28 |
| Dwg No. | **P5** | Rev. | |

0cm 2cm 4cm 6cm

Copyright mboothdesign. All dimensions in millimeters unless otherwise stated.
Dimensions for setting out in existing buildings are to be checked and verified on site.