REVISIONS				
REV	DATE	DESCRIPTION	CHECKED	APPROVED



FRONT ELEVATION



REAR ELEVATION




SIDE ELEVATION




SIDE ELEVATION



SITE LOCATION PLAN 1:1250

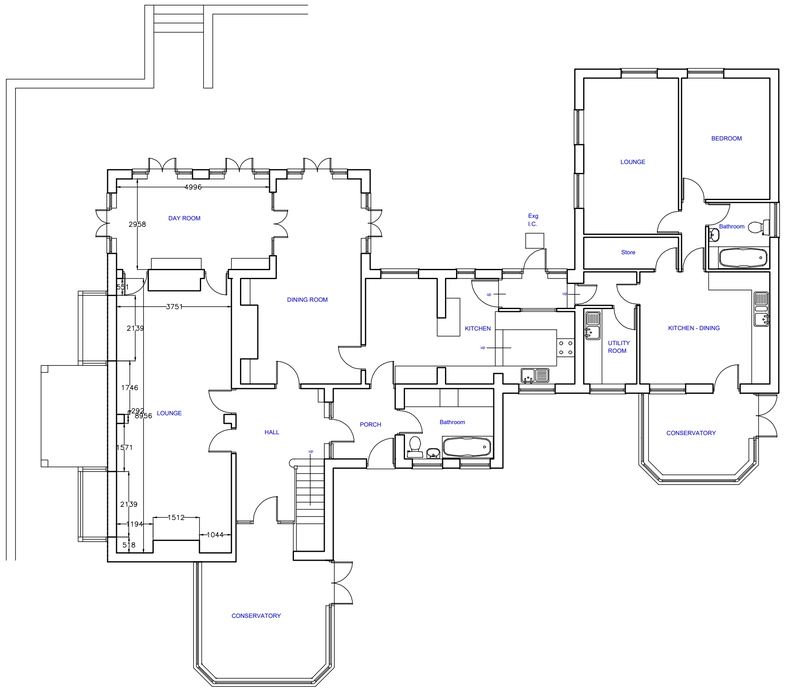

GROUND FLOOR PLAN

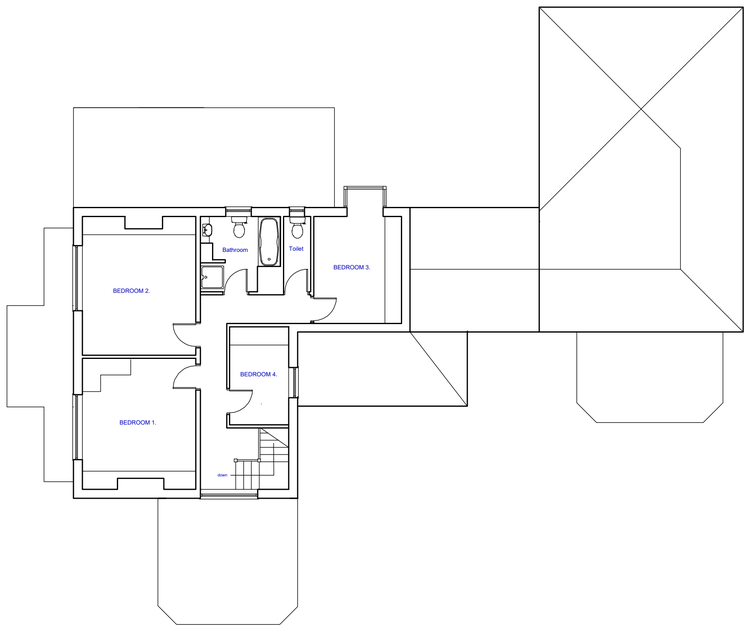

FIRST FLOOR PLAN

CLIENT
Mr ALLET

PROJECT TITLE
REFURBISHMENT OF CLUMBER LODGE 50
HEMINGFIELD ROAD WOMBWELL

DRAWING TITLE
EXISTING GROUND AND FIRST FLOOR PLANS SITE LOCATION PLAN AND ELEVATIONS

© ANTHONY SNOWDEN ARCHITECT 2021 RIBA

1 PINDERS COURT
BAWTRY
DONCASTER DN10 6JA

SCALE
SCALE 1:100 AND 1:1250

	DRAWING NO.	REV.
	01	00