
iDprojects


ELEVATIONS AS PROPOSED

PROPOSED RESIDENTIAL CONVERSION
EBENEZER BUILDING, BARNSLEY ROAD, CUDWORTH, S72 8UU
DWG No. 641–A04 revA
SCALE 1:100@A3 SEPTEMBER 2022

REV	DATE	ITEM	AUTH
A	12/06/23	MINOR ALTS	iD

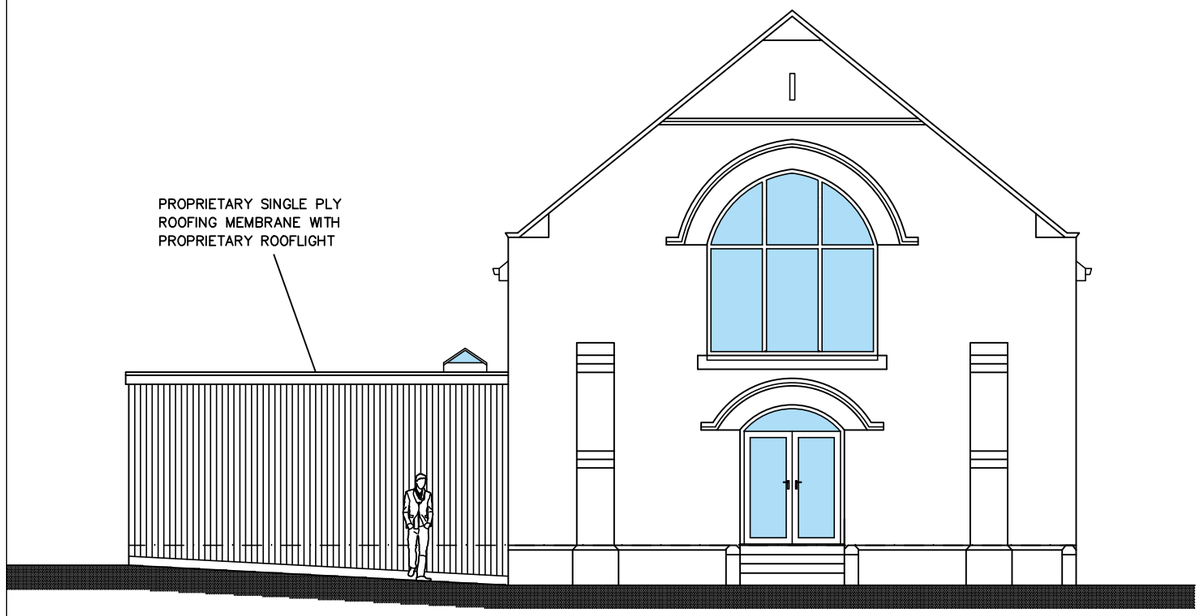


SOUTH EAST ELEVATION

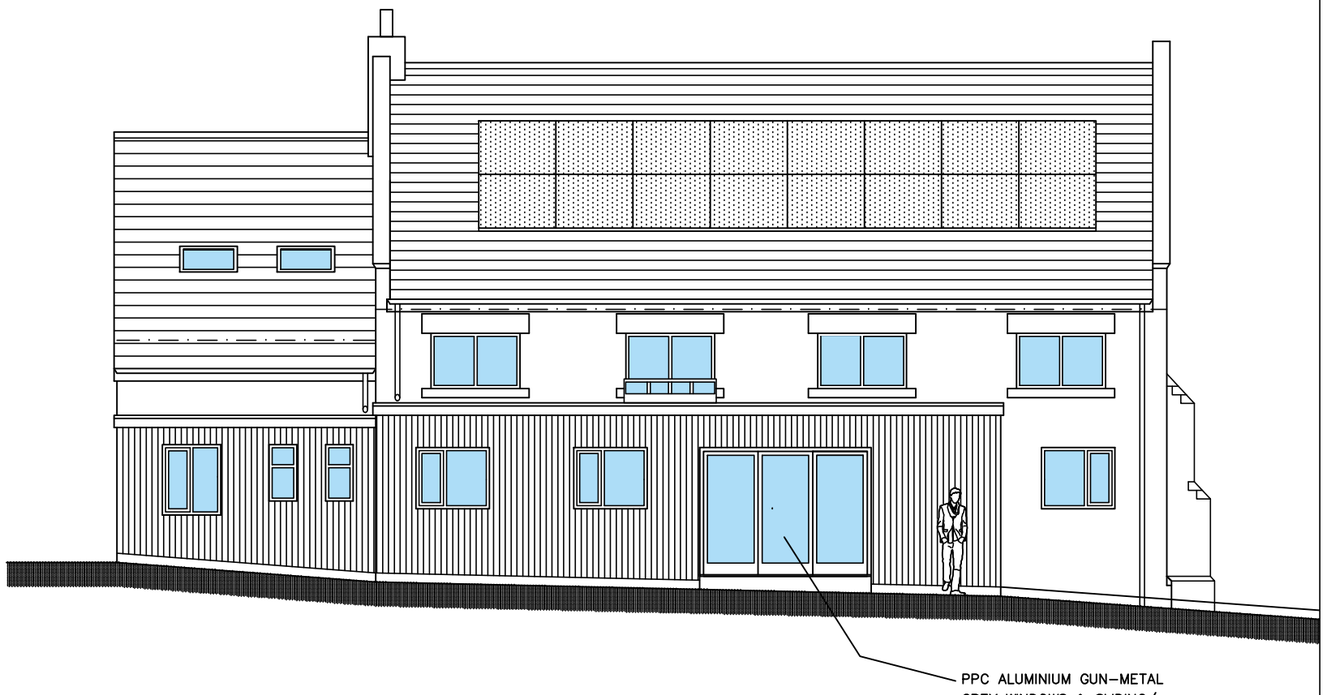

SOUTH WEST ELEVATION



NORTH EAST ELEVATION

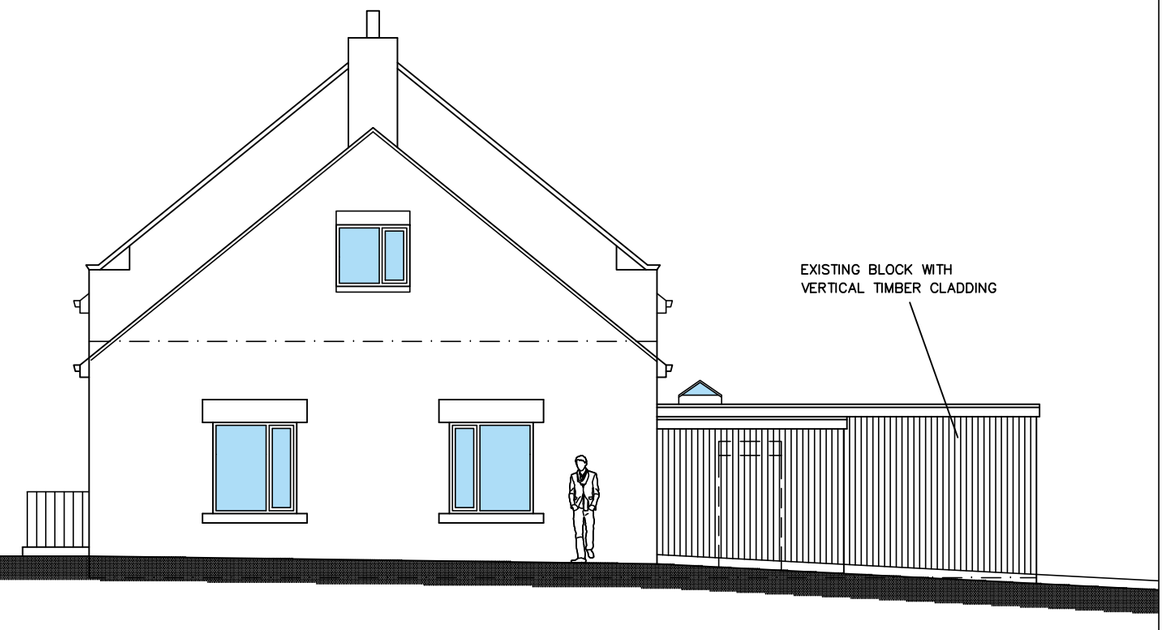

NORTH WEST ELEVATION