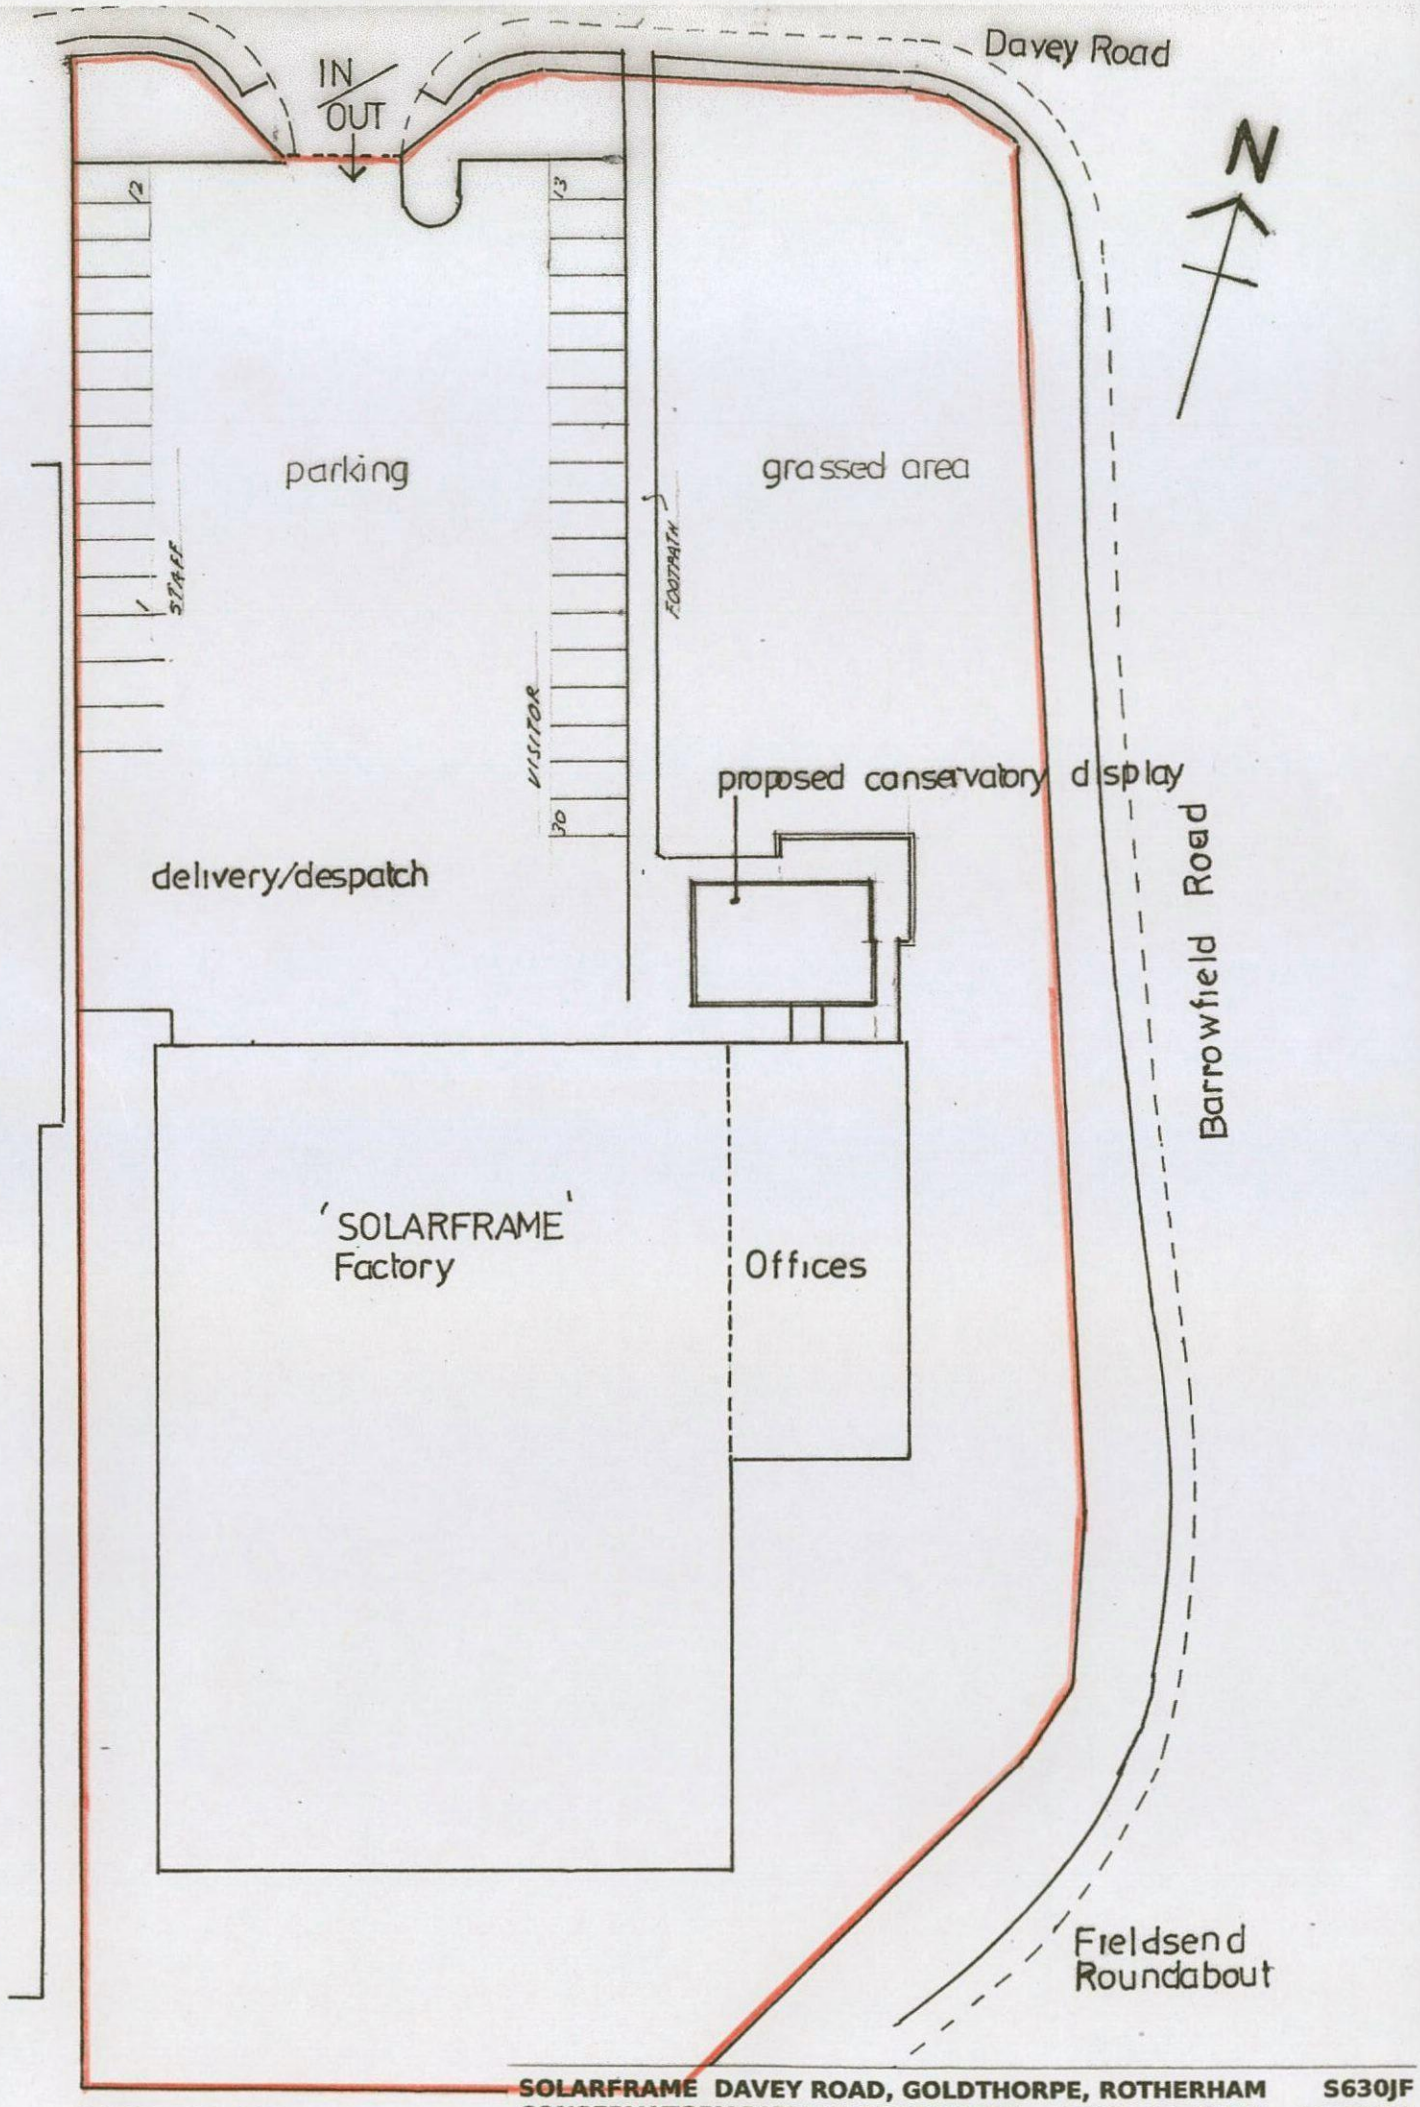


SITE PLAN
Scale 1:500

SOLARFRAME DAVEY ROAD, GOLDTHORPE, ROTHERHAM S630JF
CONSERVATORY DISPLAY PROPOSALS DRWG. NO. 757/2 June2014

Gordon Stephenson, Chartered Architect, RIBA
10 Parkwood Rise, Barnby Dun, Doncaster DN3 1LY Tel 01302 891411
email stevenson q3@sky.com