MRS SANDRA BHATTI

40 WAKEFIELD ROAD, STAINCROSS, BARNSLEY. S75 6JY

















ProposedGround Floor Plan / Site

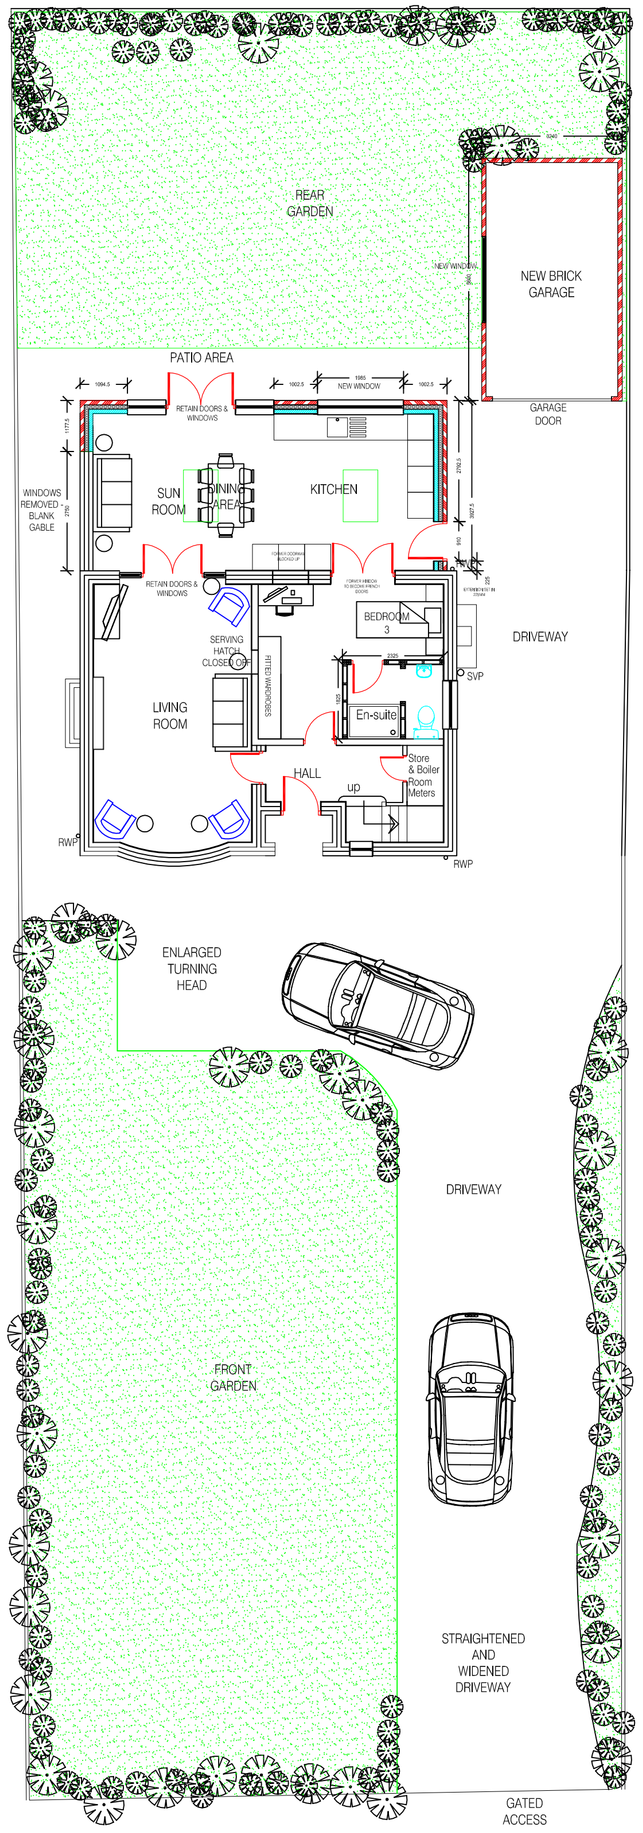





Proposed Garage Front Elevation

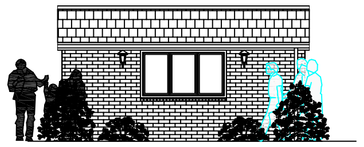


Proposed Garage Side Elevation

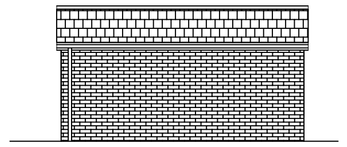


Proposed Garage Side Elevation

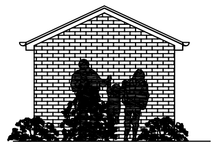

Proposed Garage Rear Elevation

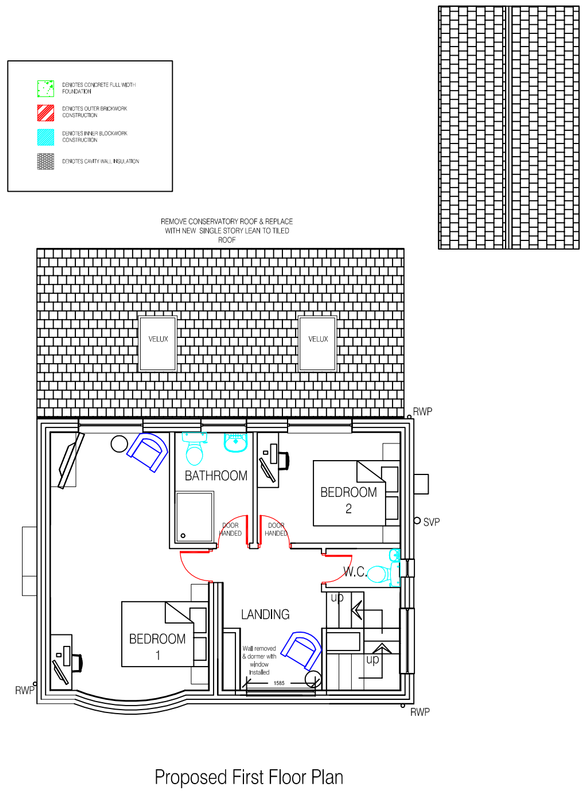


Proposed First Floor Plan

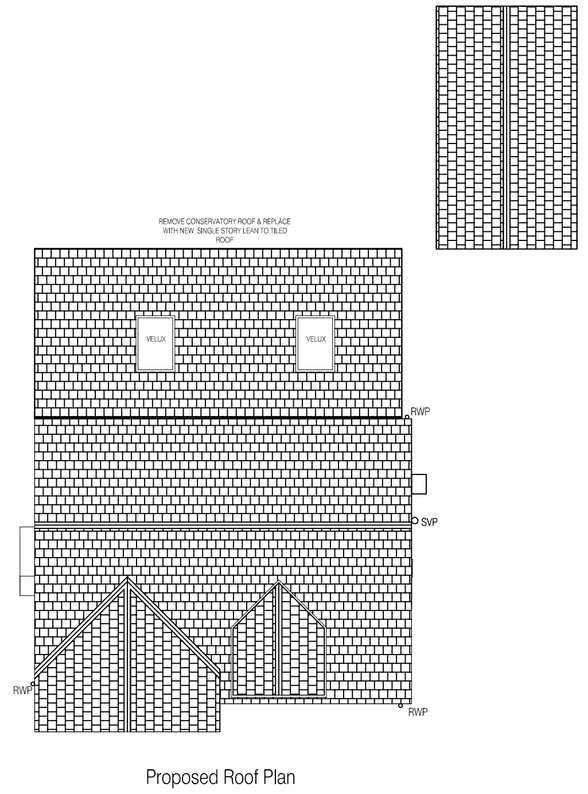

Proposed Roof Plan



Proposed Rear Elevation

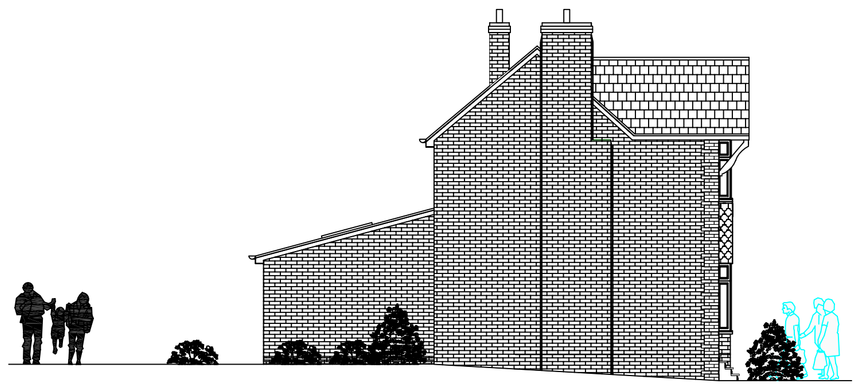

Proposed Side Elevation



Proposed Front Elevation



Proposed Side Elevation



Site location plan
@1:250 scale

- Architectural design
- Planning & Building Regulations
- Landscape architecture
- 3D Visualisation & model making

CLIENT
MRS.SANDRA.BHATTI

40.WAKEFIELD.ROAD.
STAINCROSS.BARNSLEY.
S75.6JY

DRAWING OF
PROPOSED.EXTENSION.TO.DWELLING
TO.REAR.&.SIDE.SINGLE.STOREY
GARAGE.&.CARPORT.REMOVAL

PROPOSED.PLANS&ELEVS.&.SITE

drawing no	rev	date
DWG-002	–	AUG-21

scale	drawn	checked by	checked date
1:100@.A1	SMT	SB	AUG-21

PROPOSED SITEPLAN, FLOOR AND ROOF PLANS & ELEVATIONS @ 1:100