
Site Scheme Photo - Existing



Site Scheme Photo - Proposed





Site Plan

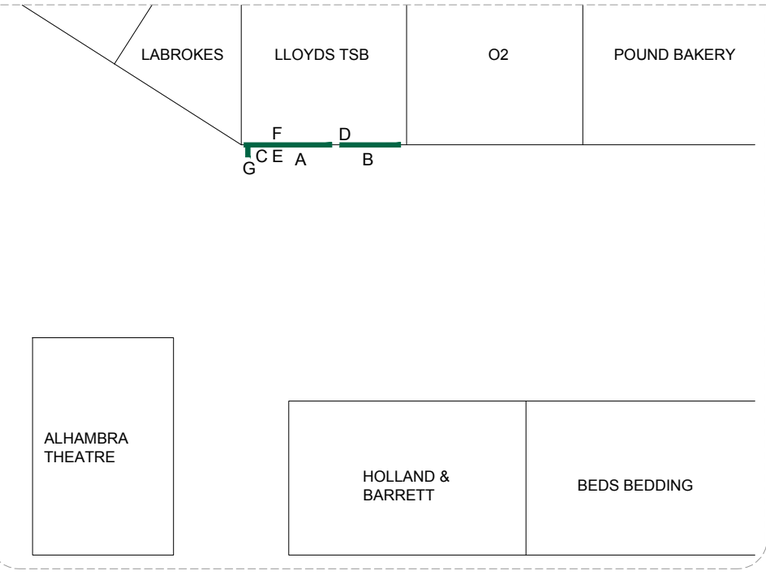

Signage Elevations

Note; Sign A to be special item to avoid extra cuts at 88mm

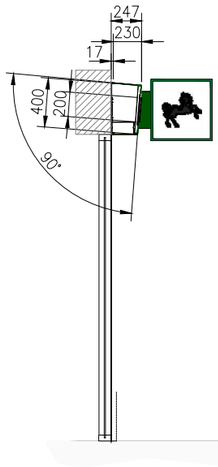

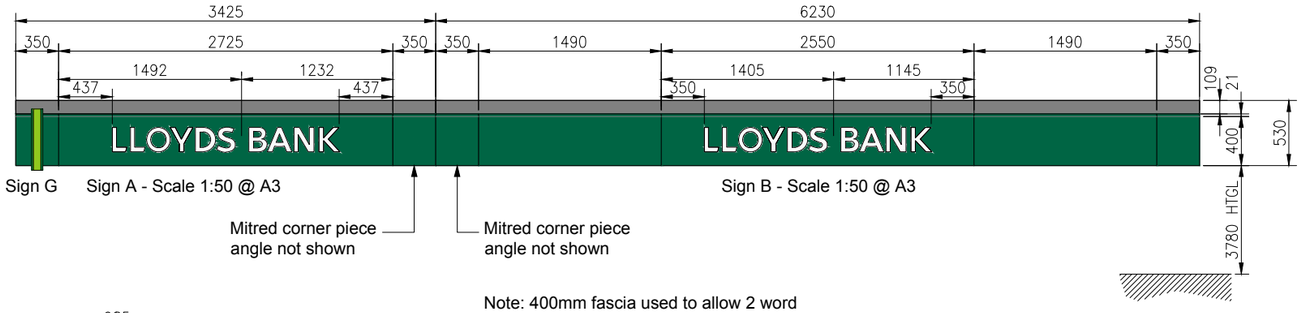


Sign G Sign A - Scale 1:50 @ A3

Sign B - Scale 1:50 @ A3


Mitred corner piece angle not shown

Mitred corner piece angle not shown

Note: 400mm fascia used to allow 2 word marks

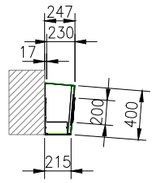

Sign A & B
Internally illuminated fascia fabricated from folded and fret cut aluminium panels powdercoated 'darker core green'. Logo is shoulder cut from opal acrylic, faces will illuminate via LED's. Internal return (underside) of fascia will have a 'Bright green' acrylic diffuser running along full length which will illuminate with LEDs

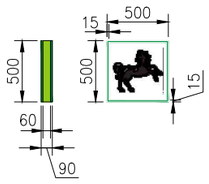


Sign G
Internally illuminated by LEDs projecting sign manufactured from folded aluminium powder coated 'Bright Green (Pantone 373C)'. White logo panel is opal acrylic with digitally printed self adhesive vinyl applied to face.
Top, side and underside will be constructed from 'Bright Green' (Pantone 373c) acrylic allowing the sign edges to illuminate

Infill panel, fabricated from 2mm Aluminium, colour dark grey RAL 7022.

Shard Lite Typical Section
Main fascia sign to Shard Lite complete including face panel and back box, LED illumination and diffuser

ATM 3
Sign E HAGL 400
ATM Collars will have a 27mm folded collar in dark core green. Collar surround halo illuminated by LED to sides and horse logo.
Scale 1:50 @ A3

ATM 13
Sign F HAGL 160
2mm Bright green flat aluminium panel surround to be applied to surround
Scale 1:50 @ A3

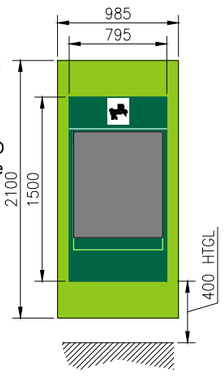



Sign C HAGL 1155
Wall mounted name plate at 1400mm to centre from GL where possible
Scale 1:20 @ A3



Sign D HAGL 1400
Internally applied digitally printed window vinyl.
Scale 1:20 @ A3

Site address: Cheapside, Barnsley 50 Cheapside Barnsley South Yorkshire S70 1RU	Site Number: 50451055 Dwg Scale: as shown_@_A3 Date: 04/12/12 Drawn: DJF Revision: 114994DR-C/R1 Checked:	Revisions: R1 17/12/12 Projector added to LH side Full ATM collar added	Notes:	Olympia House Lockwood Court Middleton Grove Leeds LS11 5TY United Kingdom	Telephone: 0113 270 5595 Facsimile: 0113 277 1143 E-mail: postbox@futurama.ltd.uk

delivering branded environments™

futurama

© Copyright Design