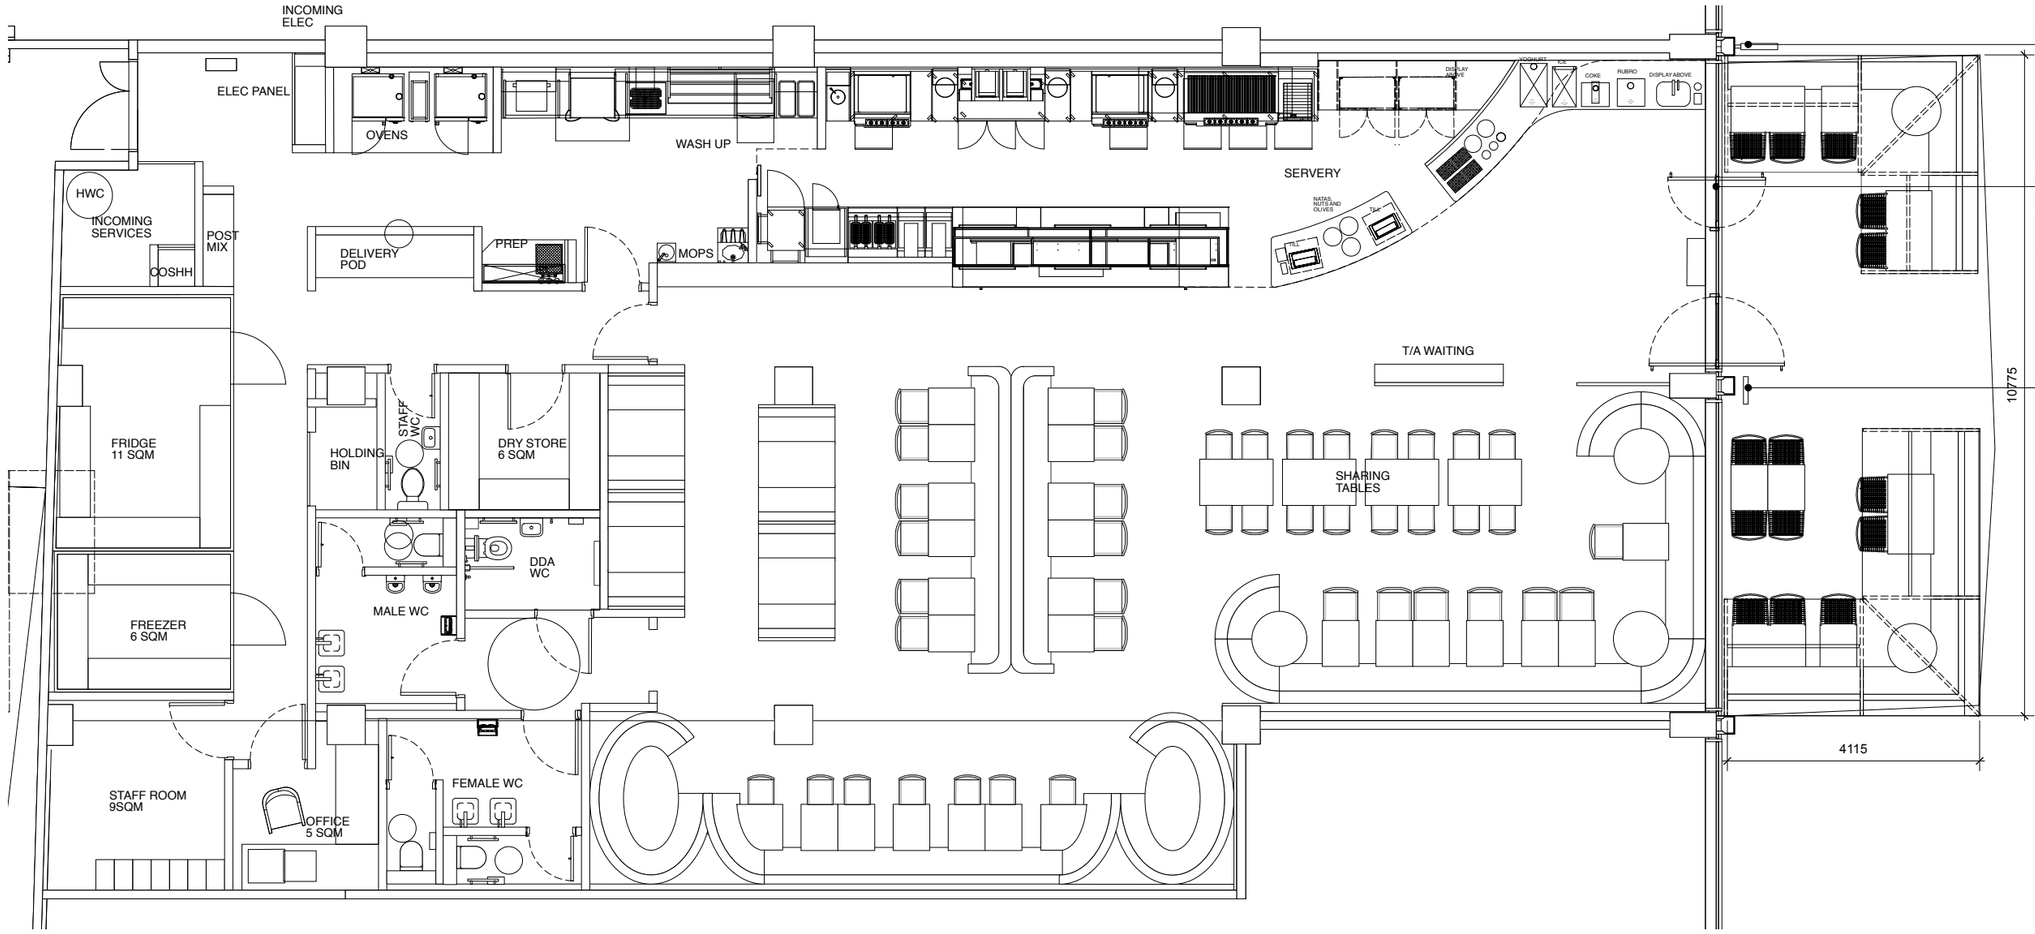


N

1 PROPOSED GROUND FLOOR PLAN -SIGNAGE
SCALE: 1:50@A1 , 1:100 @A3

0 1 2 3 4 5 M

GENERAL NOTES

DO NOT SCALE FROM DRAWINGS. ALL DIMENSIONS TO BE CHECKED ON SITE. REPORT OMISSIONS AND DISCREPANCIES TO THE ARCHITECT IMMEDIATELY.

REVISION DATES MARKED ON THE DRAWING ARE STATED IN THE FOLLOWING ORDER: YEAR, MONTH, DAY (YY.MM.DD).

© MORENO MASEY LTD

PROPOSED COVERS

INTERNAL	108
EXTERNAL	28
TOTAL	136

FLOOR AREAS (SQM)

TOTAL	**341.5 (3676 SQFT)**

REV	DATE	NOTES
P1.	21 08 19	FOR PLANNING [FI]

MorenoMasey
The Barley Mow Centre,
10 Barley Mow Passage, London W4 4PH UK
+44 20 3142 6554
morenomasey.com

PROJECT: NANDOS BARNSLEY			
CLIENT: NANDOS CHICKENLAND			
DRAWING TITLE: PROPOSED FLOOR PLAN -SIGNAGE			
SCALE: SCALE: 1:50@A1 , 1:100 @A3	DATE: AUG 21	DRAWN: RMR	CHECK: RMR
PROJECT NO.: 20012	DWG NO.: 1000	REVISION: P1	