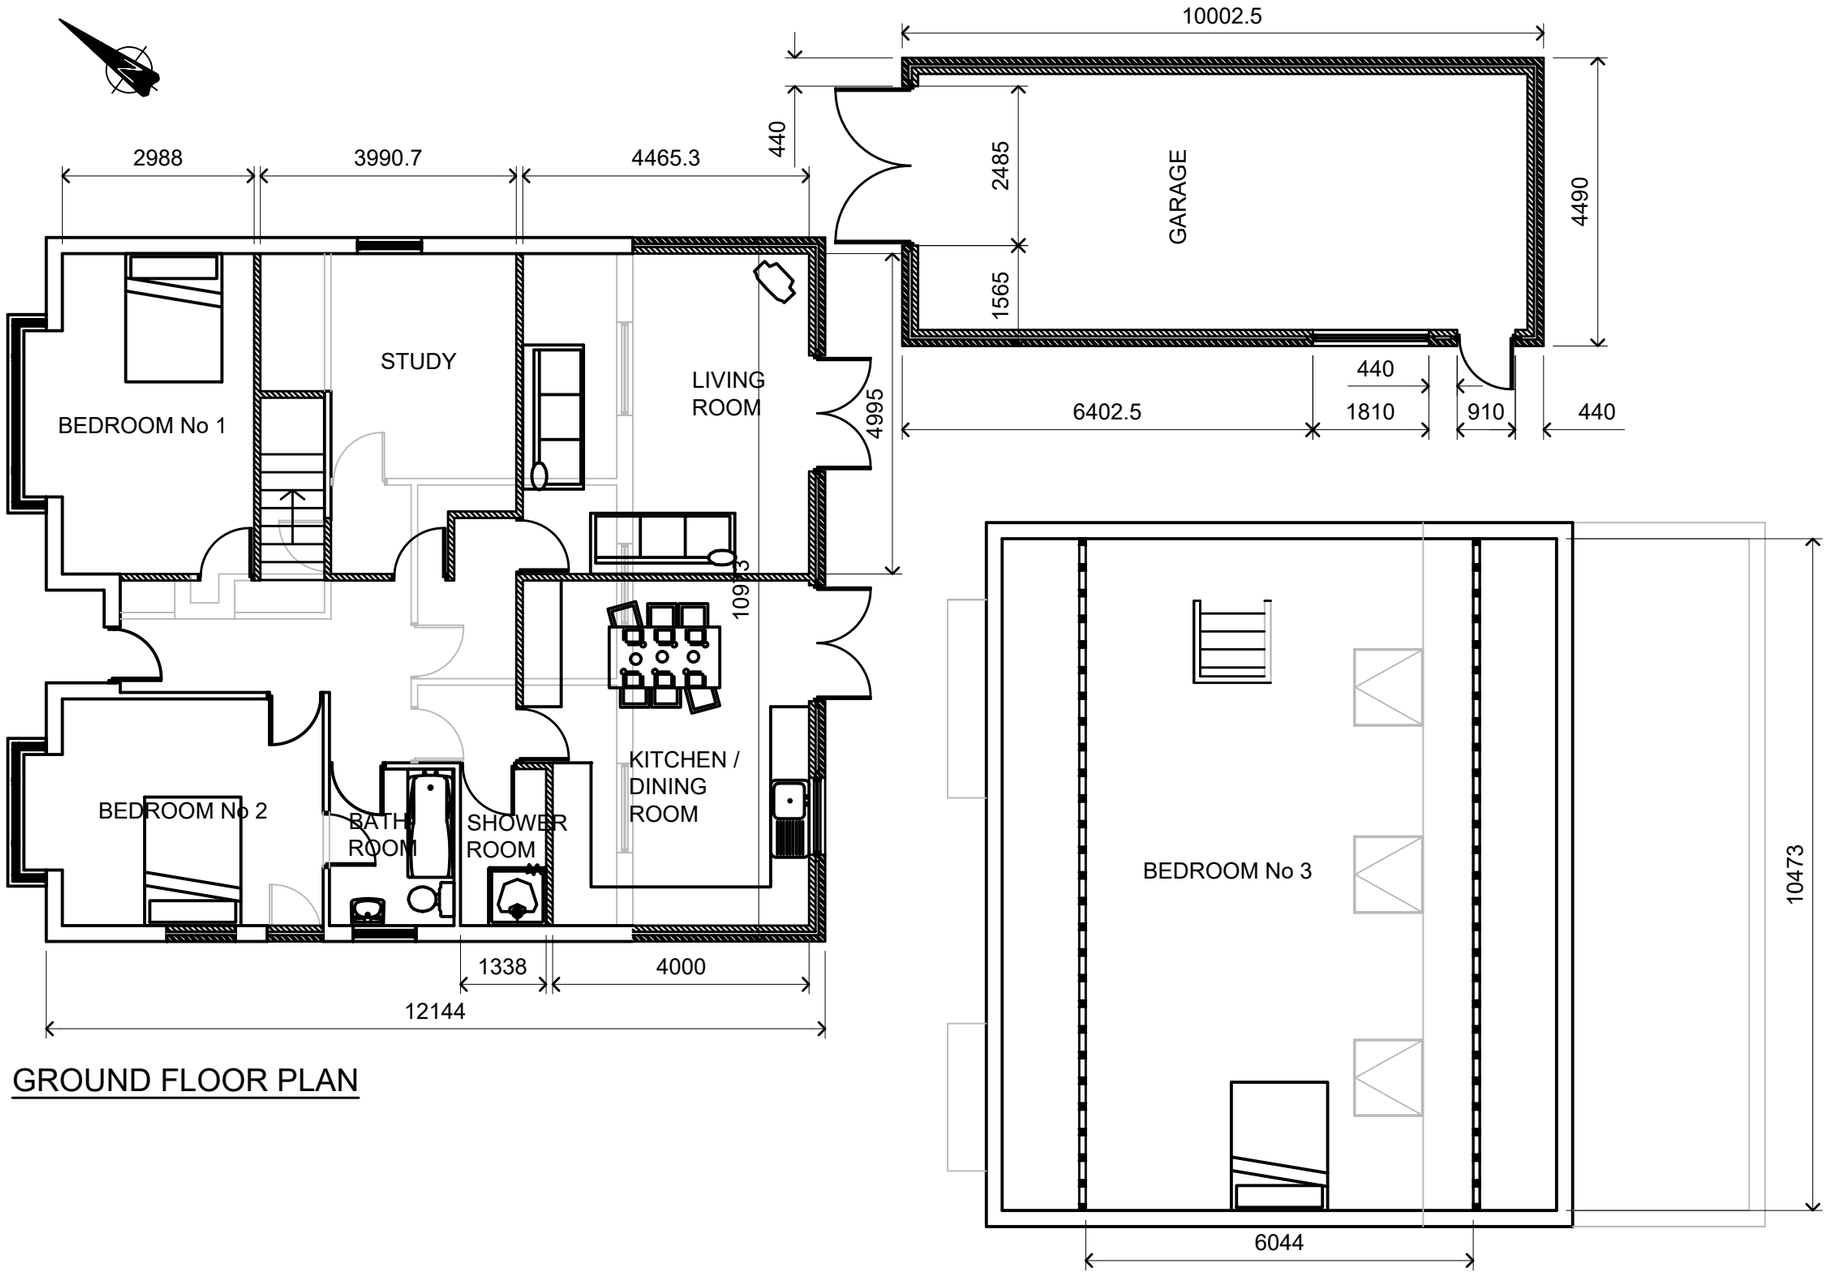


GROUND FLOOR PLAN

FIRST FLOOR PLAN

NOTES

GENERAL

1. DO NOT SCALE.
2. THIS DRAWING TO BE READ IN CONJUNCTION WITH ALL OTHER RELEVANT ENGINEERING, ARCHITECTURAL AND SPECIALIST SUPPLIER DRAWINGS, SPECIFICATION OF WORKS, DESIGN RISK ASSESSMENTS AND METHOD STATEMENTS.
3. SEE DRAWING 004 FOR ADDITIONAL NOTES.

© MATRIX CONSULTING ENGINEERS

MATRIX CONSULTING ENGINEERS
311 WAKEFIELD ROAD, BARNSLEY, SOUTH YORKSHIRE
PHONE: 03330 142926 EMAIL: INFO@MATRIXCE.CO.UK WEB: WWW.MATRIXCE.CO.UK

Project: 7 GYPSY LANE, WOMBWELL

Client: Mr and Mrs Wing

Drawing Title: PROPOSED GENERAL ARRANGEMENT PLAN

	Name	Date
Drawn	AH	27/02/17
Designed	AH	27/02/17
Checked	LH	27/02/17
Approved	AH	27/02/17

Scale: 1:100 @ A3

Drawing Status: PLANNING

Drawing No.: 17-012-DWG-005

Revision: B