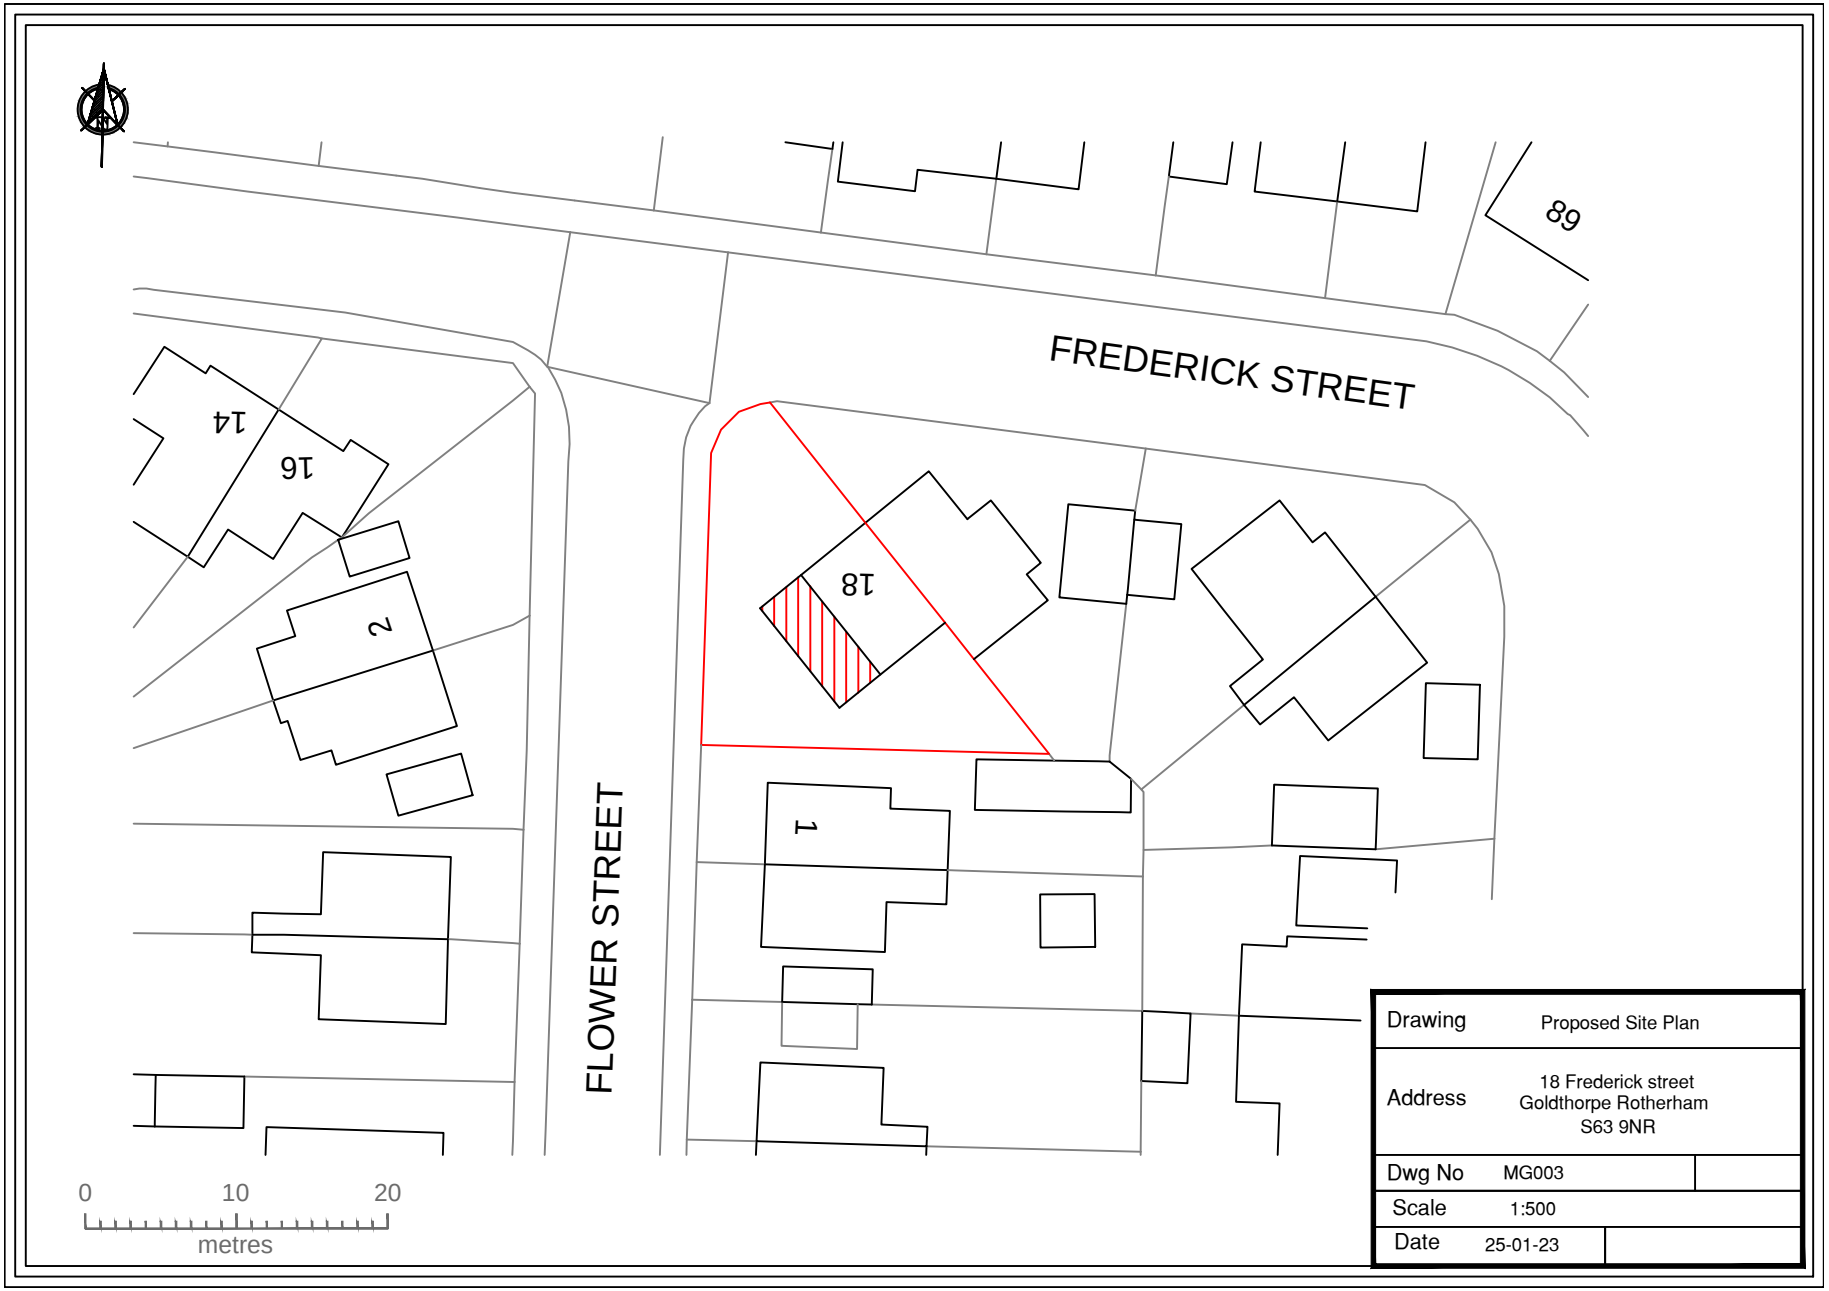


Drawing	Proposed Site Plan
Address	18 Frederick street Goldthorpe Rotherham S63 9NR
Dwg No	MG003
Scale	1:500
Date	25-01-23