



SITE PLAN

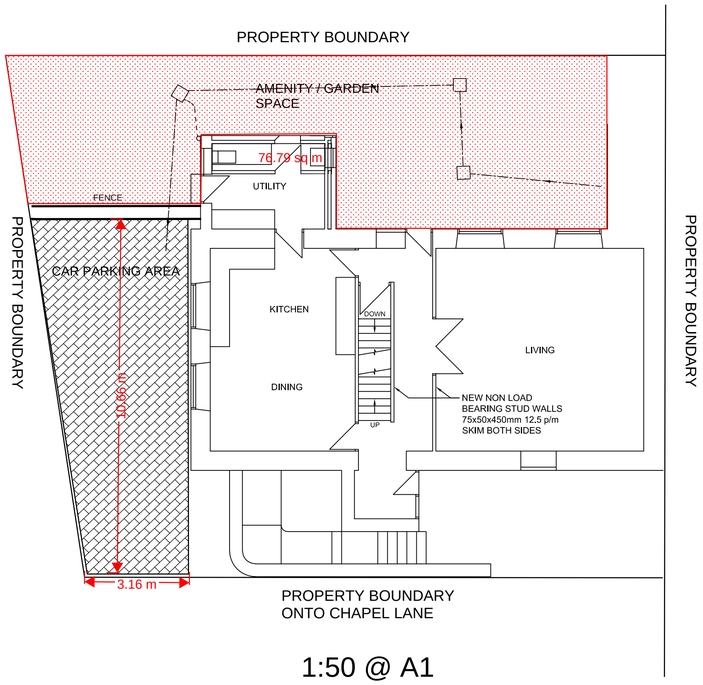


PROPOSED FRONT ELEVATION



1:50 @ A1

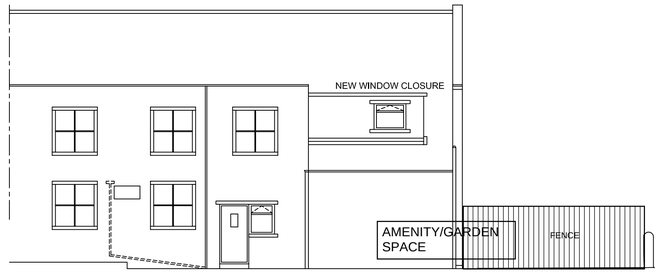

PROPOSED REAR ELEVATION

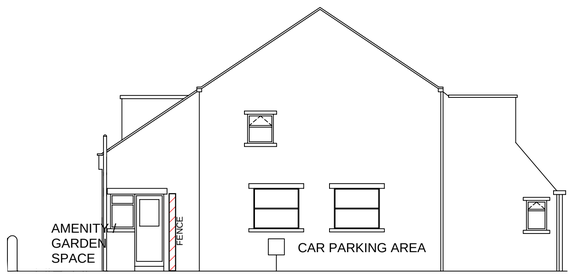

PROPOSED SIDE ELEVATION

1:50 @ A1

REV	DATE	DESCRIPTION	BY
R1	07/10/22	REMOVE PARKING TO FRONT, REDUCE UTILITY AND INCREASE AMENITY AREAS	-

CLIENT :
NEIL SAVAGE
7 ORCHARD GARDENS
POCKLINGTON
YO42 2EX

PROJECT :
GREENMOOR CENTRE, CHAPEL LANE,
GREENMOOR, BARNSLEY. S35 7DQ

DRAWING TITLE :
PLAN DRAWING SHOWING PARKING AREAS

OrbitCAD
Your Global CAD Resource

DATE: SEPT 2022	SCALE : 1:50 @ A1
JOB NO. : -	DRAWN BY : RF
DWG NO. : -	REV : R1

STATUS: FOR APPROVAL