

| Drawing No. | Rev No. |
|---|---|
| MIF001 -001 | |

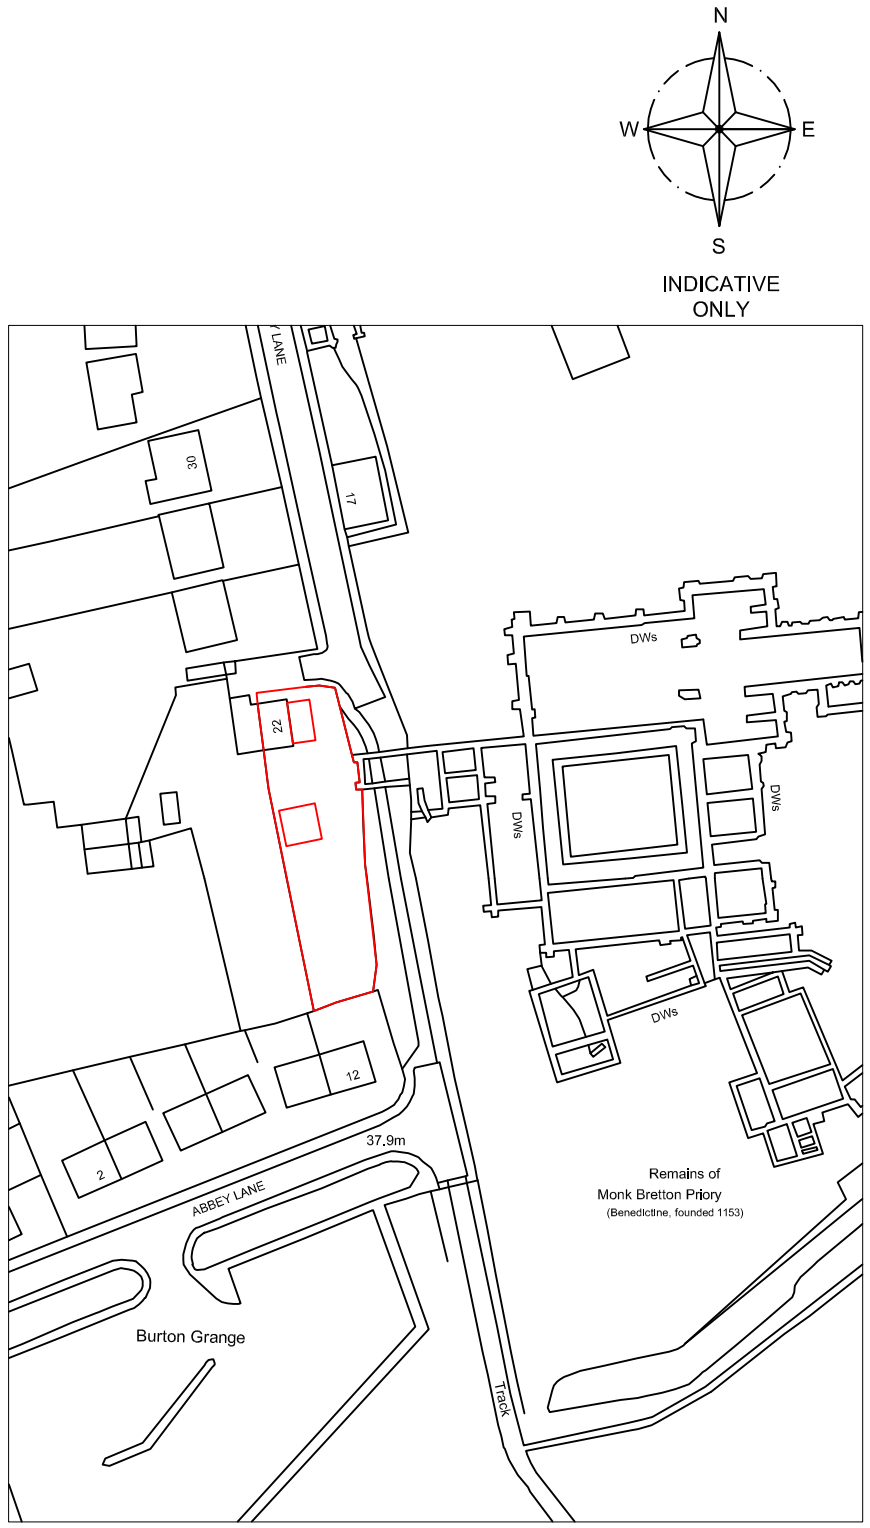


LOACATION PLAN
SCALE 1:1250 AT A3

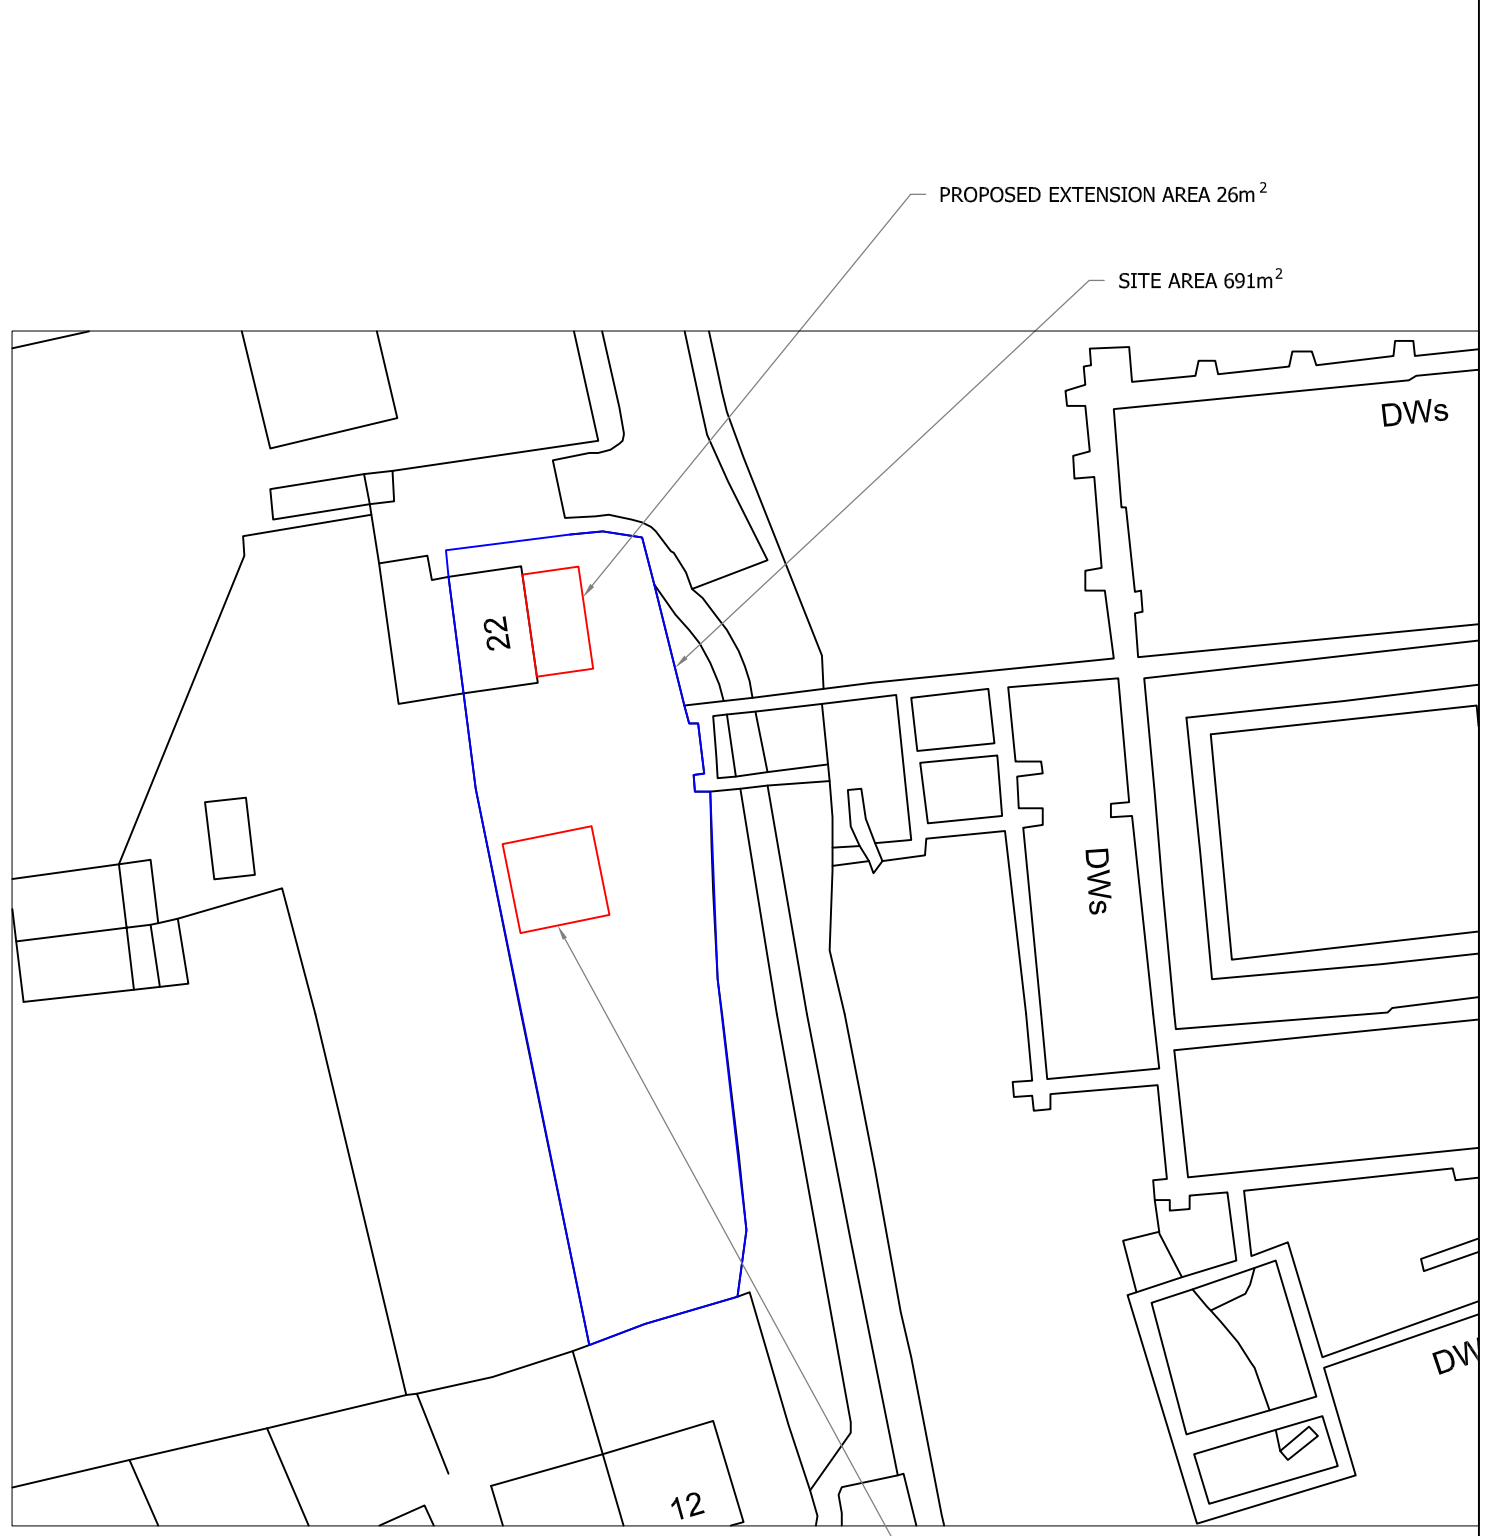


SITE PLAN
SCALE 1:500 AT A3

DO NOT SCALE: Contractor to check all dimensions and report any omissions or errors

NOTES

| Rev | Description | By | Chk | App | Date |
|---|---|---|---|---|---|


JRB DESIGNS Ltd
1 Saville Road
Cudworth
Barnsley
S72 8LT
Tel: 01226 383542
Fax: 01226 380078
Mob: 07970 541192
Email: john@jrbdesigns.co.uk


This drawing is copyright. © jrbdesigns Ltd.

Client
MR I FLETCHER

Drawing Title
SITE PLANS

Address
22 ABBEY ROAD
LUNDWOOD
BARNSLEY
S71 5QD

Project Title:
PROPOSED FIRST FLOOR EXT & DETACHED GARAGE

Purpose of Issue:
PLANNING

Drawing Status
FIRST ISSUE

| Scale at A3 | Drawn By | Date | |
|---|---|---|---|
| AS SHOWN | JRB | 21/05/2012 | |
| Checked By | Date | Approved By | Date |
| IF | 21/05/2012 | IF | 21/05/2012 |
| Project No. | Drawing No. | | Revision |
| MIF001 | 001 | | - |

APPROVAL [X] INFORMATION [ ] TENDER [ ] CONTRACT [ ] CONSTRUCTION [ ]